FWH 45/4 Filed 7-10-74

SANDBRIDGE NORTH CONDOMINIUM

OCEAN CITY, WORCESTER COUNTY, MARYLAND

TRUE NORTH

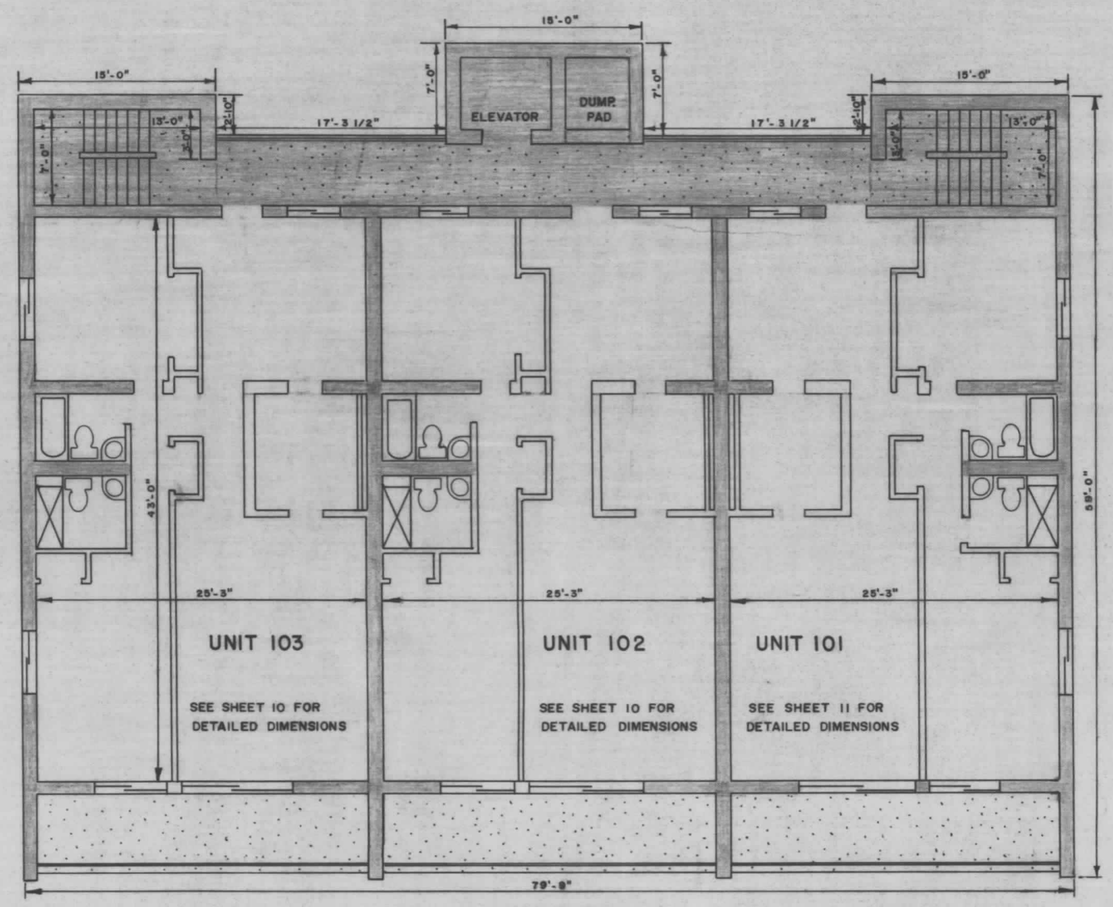

1st FLOOR PLAN

SCALE : 1/8" = 1'-0"

DENOTES GENERAL COMMON ELEMENT

DENOTES UNIT ELEMENT

PREPARED IN THE OFFICE OF
G. B. C. SURVEYS, INC.
OCEAN CITY, MARYLAND
APPROVED BY
George B. Cropper
GEORGE B. CROPPER, P.E.
R. P. E. & L. S. No. 248

SURVEYED BY	N.R. JONES
DRAWN BY	E.M. JOHNSTON
DATE	JUNE 1974

SHEET 4 OF 14 SHEETS

MSA CSU 2157-964-4

Maryland State Archives