FWH 45/22 Filed 7-15-74

BRADLEY ROAD SIDE

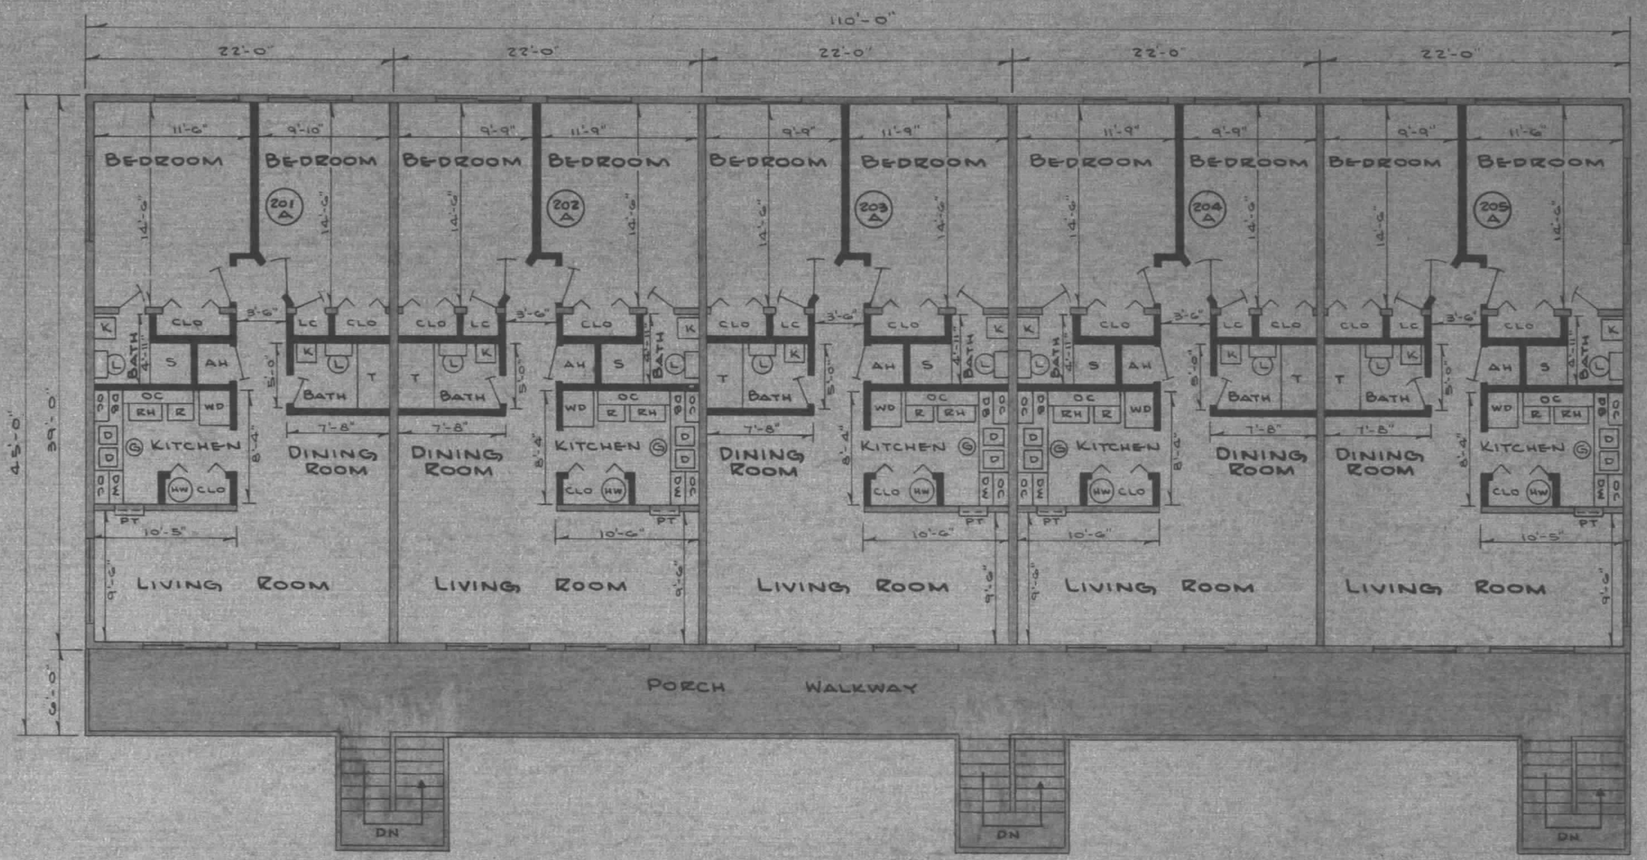

LAGOON SIDE

SECOND FLOOR PLAN

ALL PORCH RAILS AND POSTS, INCLUDING STAIRWAYS ARE COMMON ELEMENTS. (TYPICAL)

SHADED AREAS SHOWN ABOVE, AND OTHER SPECIFICALLY NOTED ITEMS, ARE COMMON ELEMENTS

LEGEND

OC	OVERHEAD WALL CABINETS
HW	GAS FIRED HOT WATER FOR ALL UNITS (COMMON ELEMENT)
DB	DRAIN BOARD
D	KITCHEN SINK
G	GARBAGE DISPOSEL
R	ELECTRIC REFRIGERATOR
CLO	CLOSET
L	LAVATORY
K	SINK W/ MEDICINE CABINET
T	BATH TUB
RH	GAS RANGE W/ HOOD
WD	WASHER & DRYER
S	SHOWER
LC	LAUNDRY CLOSET
AH	AIR & HEAT
⌐	INTERIOR PARTITIONS & WALL
═	EXTERIOR & DIVIDING PARTITION WALL (COMMON ELEMENT)
205 A	UNIT NUMBER
PT	PASS THROUGH

NOTE:

1.) SEE SHEET 1 OF 7 FOR GENERAL NOTES PERTAINING TO THIS PROJECT
2.) ALL DIMENSIONS SHOWN ARE WITHIN A TOLERANCE OF 1" IN MEASUREMENTS

BUILDING "A"

STAGE IV

MSA CSU 2157-965-4

REVISIONS	CHECKED BY DATE

EDWARD H. RICHARDSON ASSOCIATES, INC.
CONSULTING ENGINEERS NEWARK, DELAWARE
POCOMOKE CITY MARYLAND BRANCH OFFICE

THIS DRAWING AND THE DESIGN FEATURES OR CONSTRUCTION DISCLOSED ARE PROPRIETARY TO EDWARD H. RICHARDSON ASSOCIATES AND SHALL NOT BE REPRODUCED, ALTERED OR COPIED WITHOUT WRITTEN PERMISSION, SHALL NOT BE USED IN ANY MANNER DETRIMENTAL TO ITS INTEREST AND SHALL BE RETURNED UPON REQUEST.

Reg. L. S. Md. No. 8010

SCALE: 1/8" = 1'-0"		DRAWN BY: W.S.	
DESIGNED BY:		CHECKED BY: REC	
DATE: 6-24-74	COMM. NO. 326-131	FILE NO. D025	SHEET NO. 4 of 7

BRIDGE POINT CONDOMINIUM NO. TWO

OCEAN CITY WORCESTER COUNTY MARYLAND

Maryland State Archives