FWH 45/59 Filed 9-23-74

OCEAN SIDE ONE THIRTY-SIX

OCEAN CITY, WORCESTER COUNTY, MARYLAND

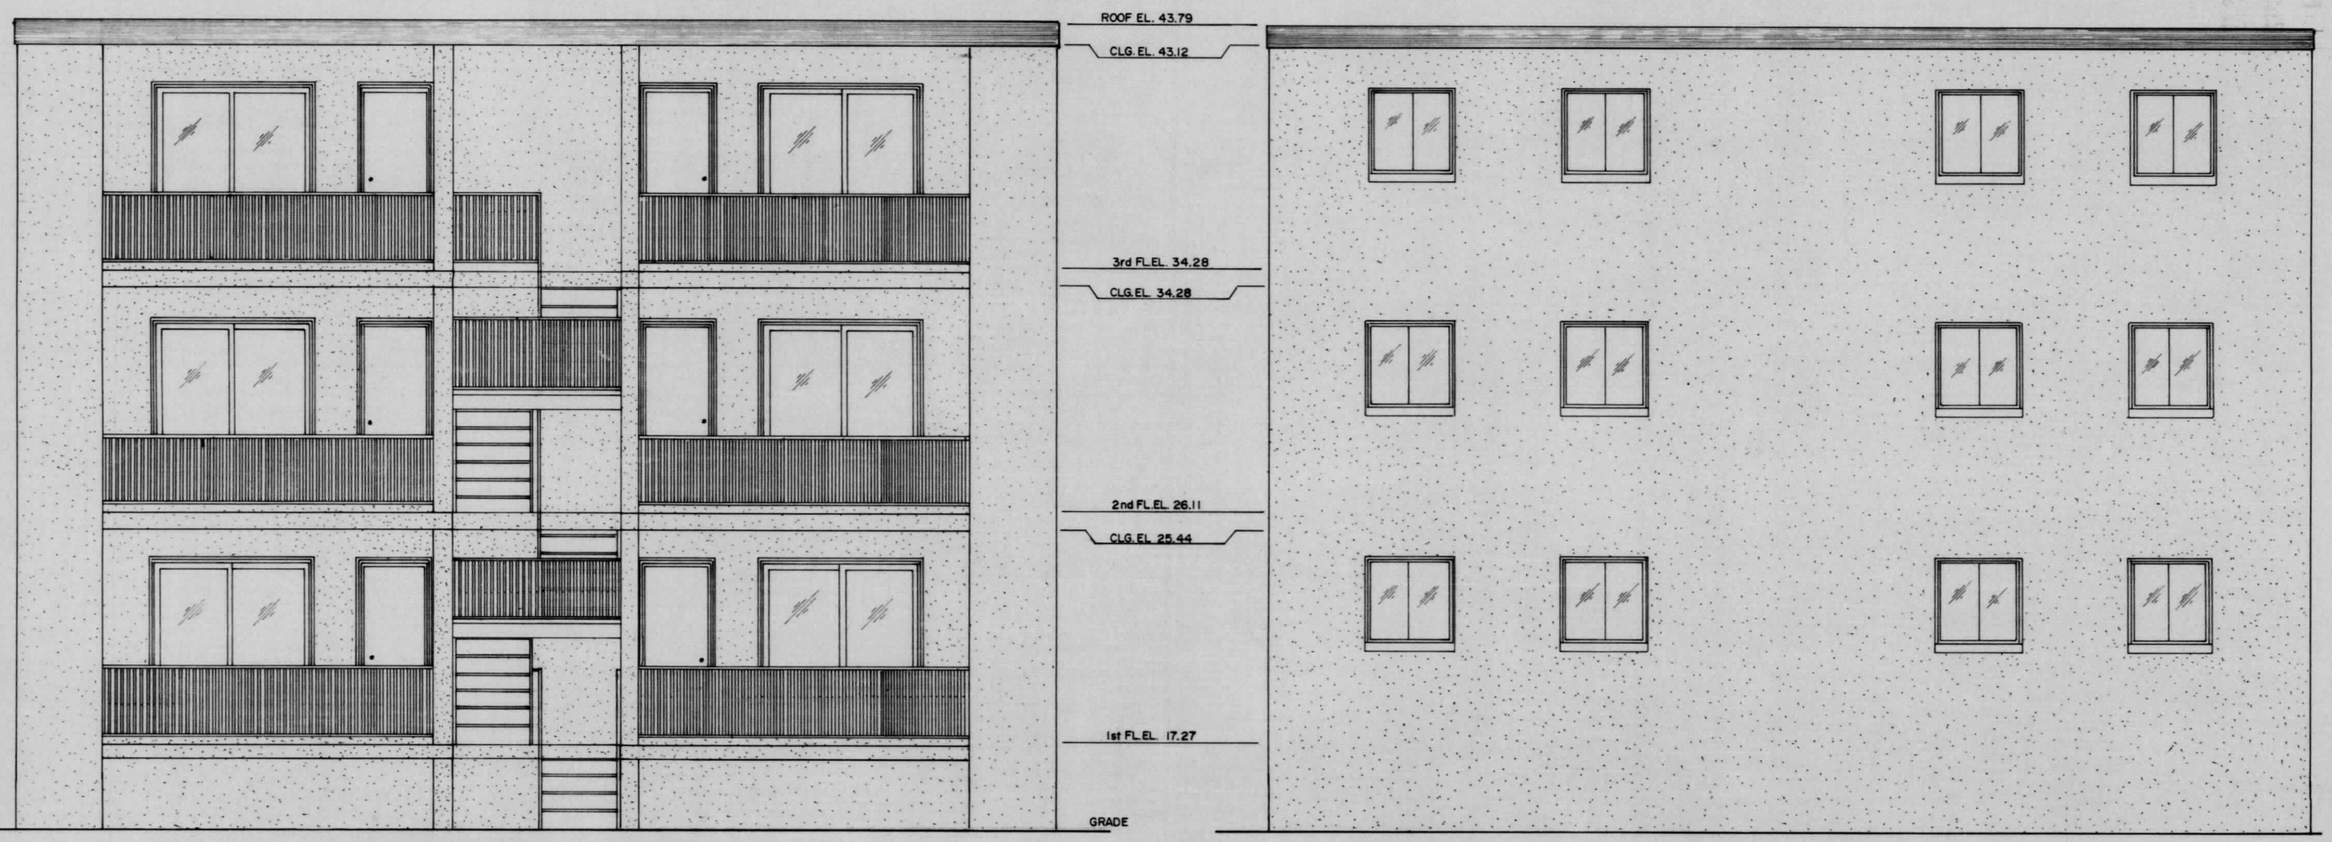

SOUTH ELEVATION

SCALE: 1/4"=1'-0"

NORTH ELEVATION

SCALE: 1/4"=1'-0"

ALL ELEVATIONS SHOWN ARE IN FEET ABOVE M.L.W. IN THE ATLANTIC OCEAN AT OCEAN CITY, MARYLAND, 1929 DATUM.

PREPARED IN THE OFFICE OF
G. B. C. SURVEYS, INC.
OCEAN CITY, MARYLAND
APPROVED
George B. Cropper
GEORGE B. CROPPER, P.E.
R. P. E. & L. S. No. 248

SURVEYED BY	L. H. KIRK
DRAWN BY	W. R. STULTZ
DATE	JAN. 1974

SHEET 6 OF 8 SHEETS

MSA CSU 2157-970-6

Maryland State Archives