FWH 68/43

FILED
JUN 30 2 58 PH '81
FRANK W. TALES, CLK.
CT. CT. WOR. CO.

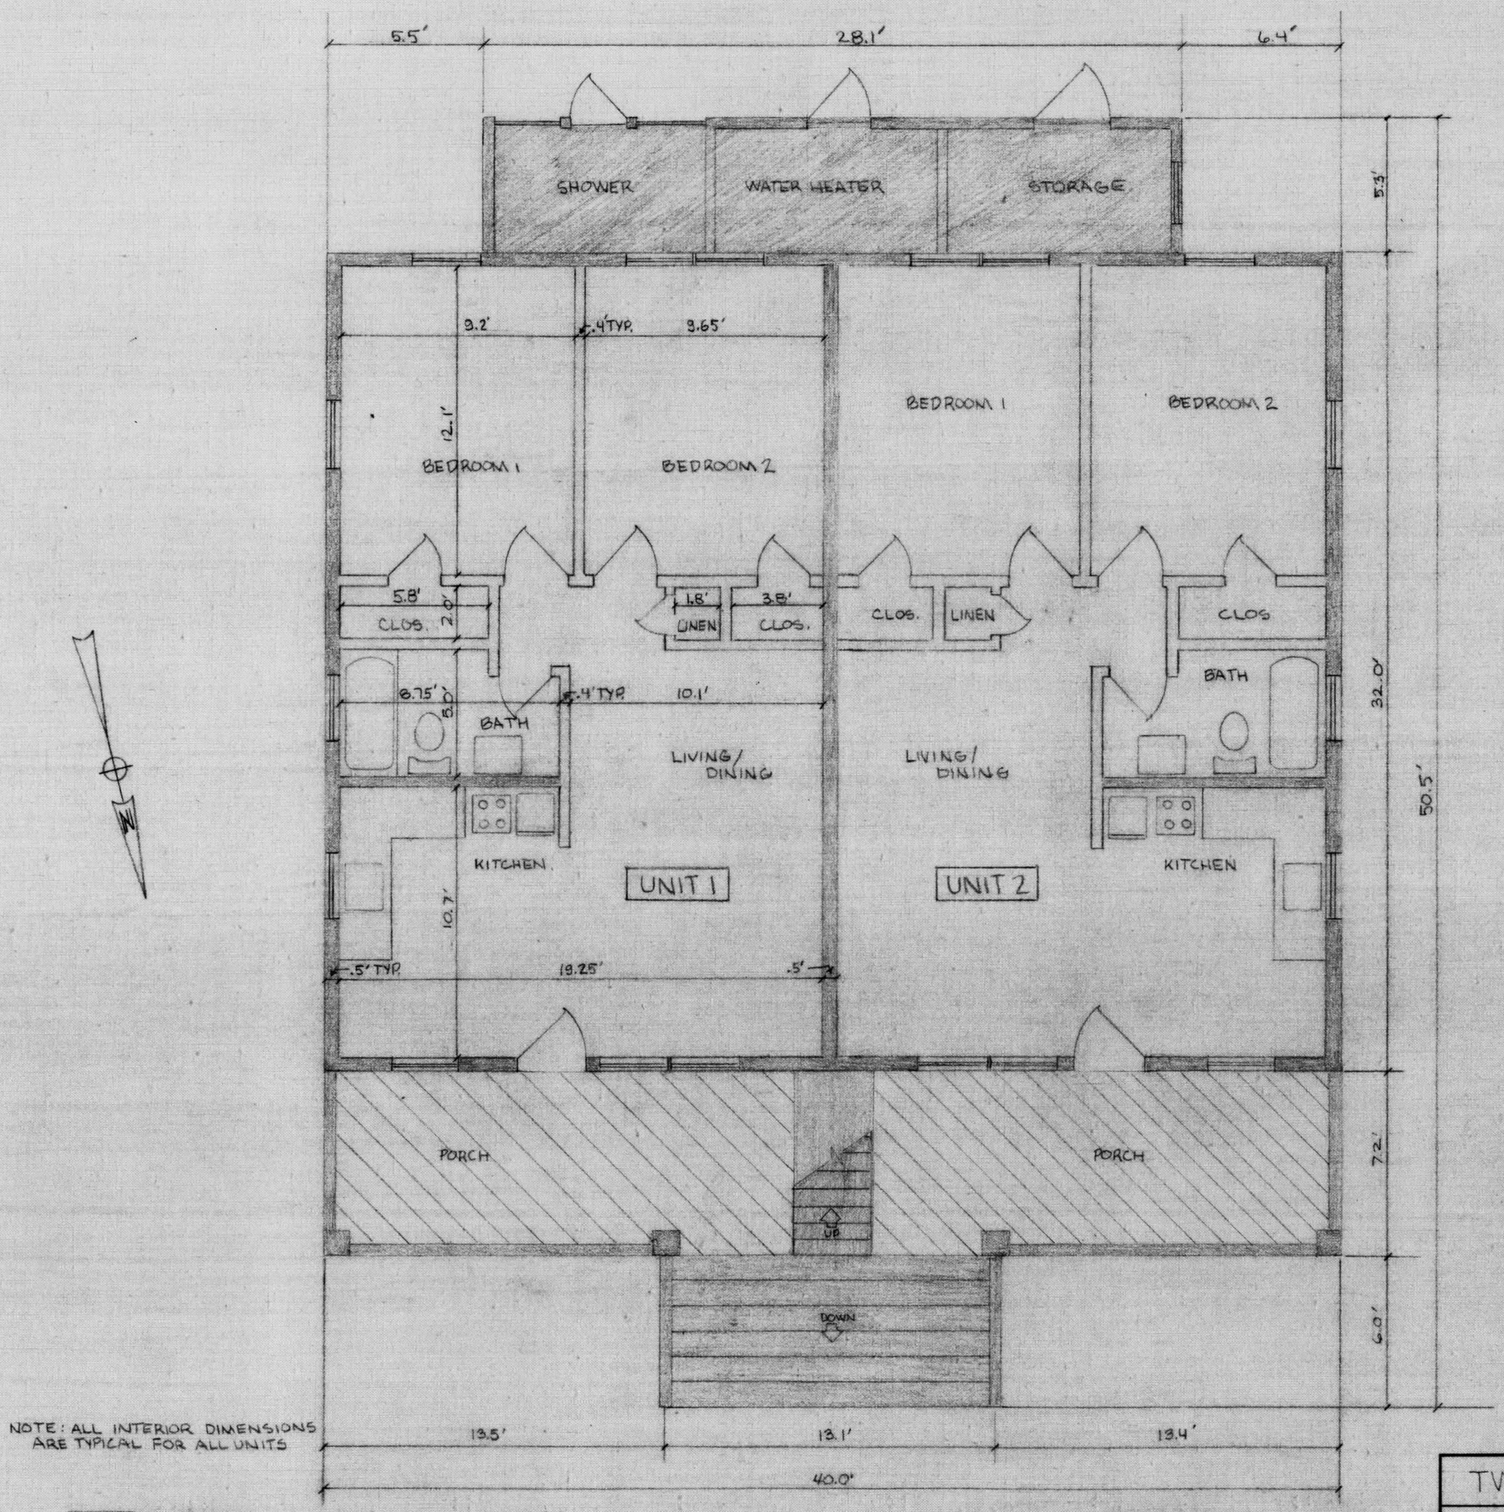

NOTE: ALL INTERIOR DIMENSIONS ARE TYPICAL FOR ALL UNITS

UNIT AREA
COMMON ELEMENT
LIMITED COMMON ELEMENT

LOEWER & ASSOCIATES
ARCHITECTS, ENGINEERS & SURVEYORS, INC.
301-641-4040
R.F.D. 4 BOX 383A BERLIN, MARYLAND 21811

TWO TURTLES CONDOMINIUM

FIRST FLOOR PLAN	SCALE 1/4"=1'	DRAWN BY JANE ANDERSEN
		REVISED
LOT 23 BLOCK 24 57TH STREET OCEAN CITY WORCESTER COUNTY MARYLAND		
DATE 6/18/81	APPROVED BY	DRAWING NUMBER 2 OF 4

K-E ALBANENE © 10 5455 ARCHITECTS' STANDARD FORM

MADE IN U.S.A.

MSA CSU 2157-1784-2

Maryland State Archives