FWH 69/20

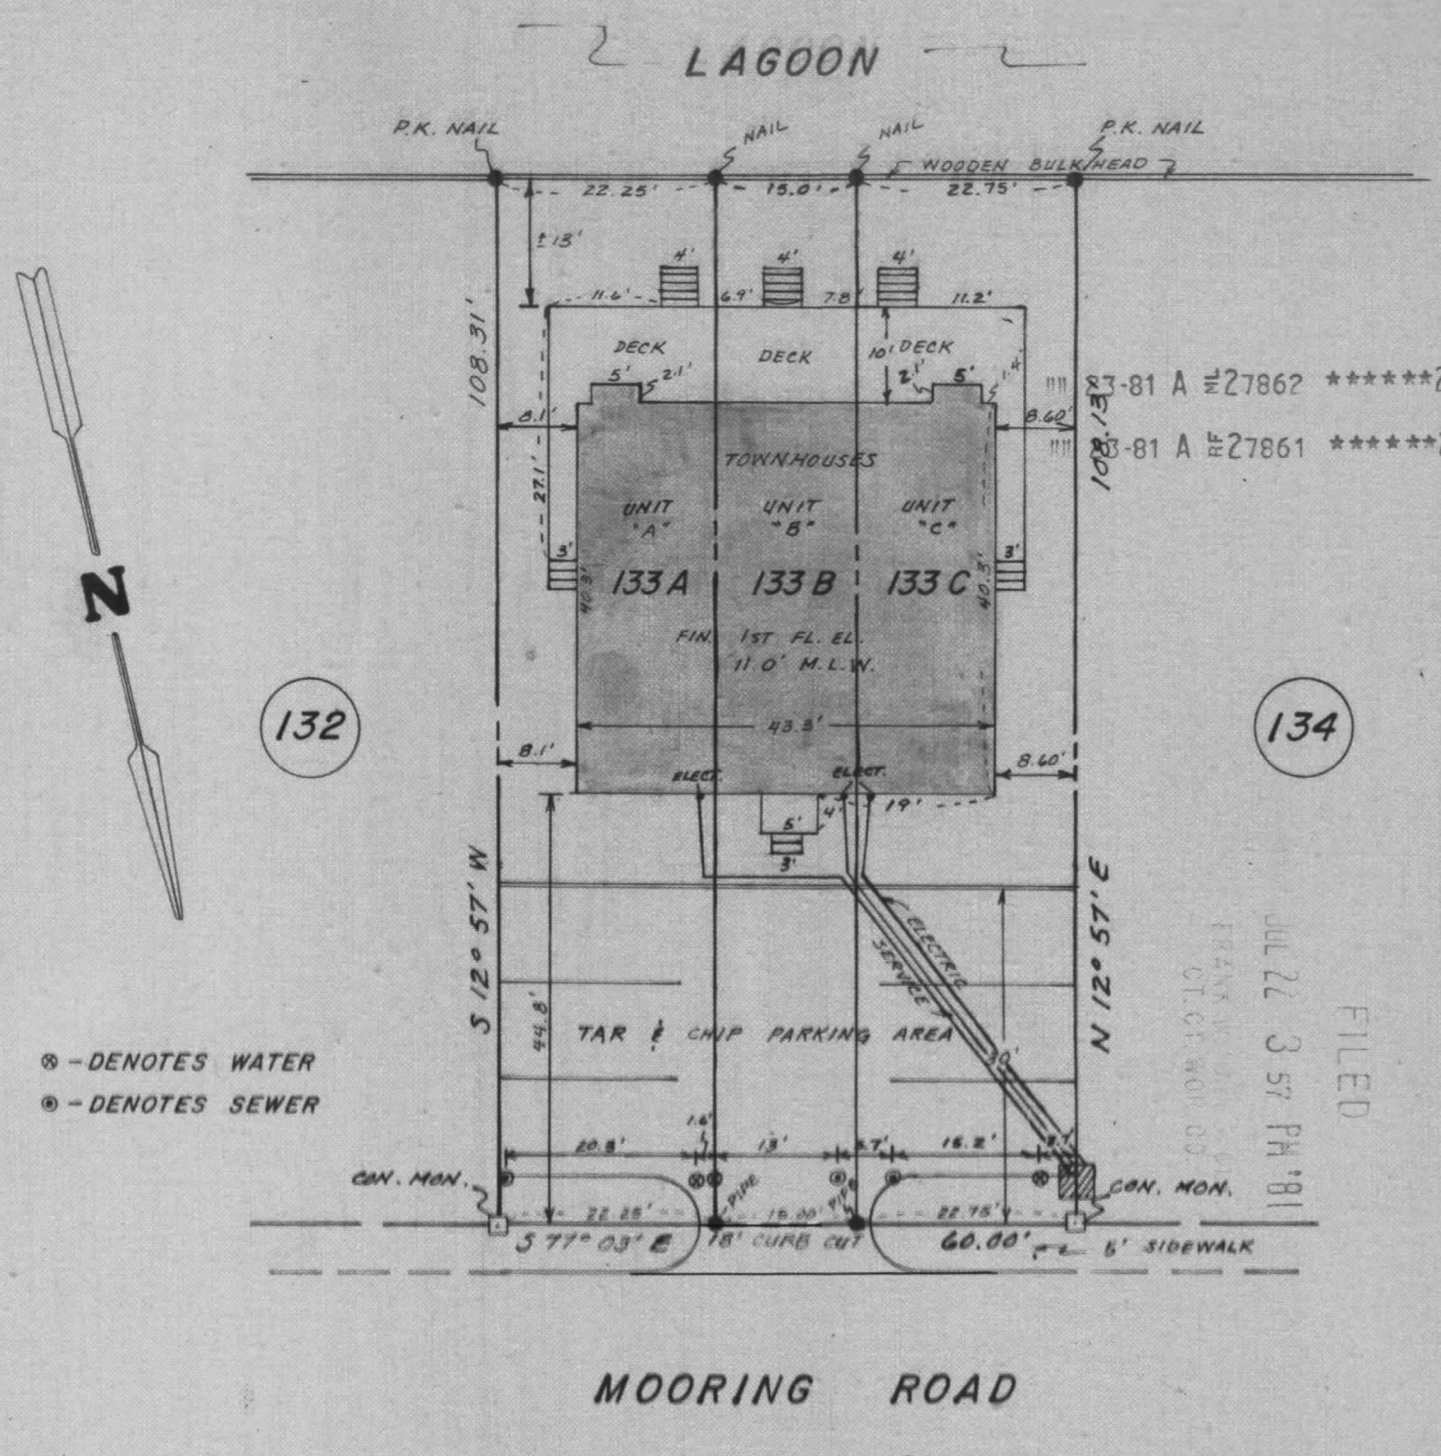

83-81 A NL 27862 ******250

83-81 A RF 27861 ******250

FILED JUL 22 3 57 PM '81 FRANK W. MUNDY CLERK OF CIRCUIT COURT

APPROVED: MAYOR & CITY COUNCIL

MAYOR _____ 7/20/81

CITY COUNCIL PRESIDENT _____ M.C.A. Jr. 7/20/81 7/20/81

APPROVED: WORCESTER COUNTY HEALTH DEPT.

DATE: 7/22/81

SIGNATURE: Donald Hartung M.D.

AS LEGAL OWNER OF THIS PROPERTY, I CONSENT TO THIS SUBDIVISION AND THE REQUIREMENTS OF THE MD. REAL PROPERTY ARTICLE (3-108) HAVE BEEN COMPLIED WITH.

DATE: 7/29/81

OWNER: John L Stanton

SURVEYOR'S CERTIFICATE

I, HEREBY CERTIFY THAT THE REQUIREMENTS OF ARTICLE 21, SECTION 3-108 OF THE REAL PROPERTY ACT OF THE ANNOTATED CODE OF MARYLAND (1974), CONCERNING THE MAKING OF THIS PLAT, THE SETTING OF MARKERS, AND EXISTANCE OF PRIOR RECORDED PLATS, HAS BEEN COMPLIED, WITH.

DATE: 7/20/81

SURVEYOR: L.E. Bunting Jr

STATE OF MARYLAND — LAYTON E. BUNTING JR. — No. 142 — REGISTERED PROPERTY LINE SURVEYOR

AREAS

LOT 133 A = 2407 ☐'

LOT 133 B = 1623 ☐'

LOT 133 C = 2461 ☐'

RESUBDIVISION PLAT

BAYSIDE KEYS

LOT 133

TENTH ELECTION DISTRICT

WORCESTER COUNTY, MARYLAND

REF. PLAT: BAYSIDE KEYS

prepared by: C. KENNETH CARTER JAN. 1968 - 1969

DATE: 5/21/81

SCALE: 1" = 20'

L. E. BUNTING, JR.

SURVEYING - LAND PLANNING

6 MANKLIN COURT

BERLIN, MARYLAND 21811

MSA CSU 2157-1794

Maryland State Archives