FWH 69/54

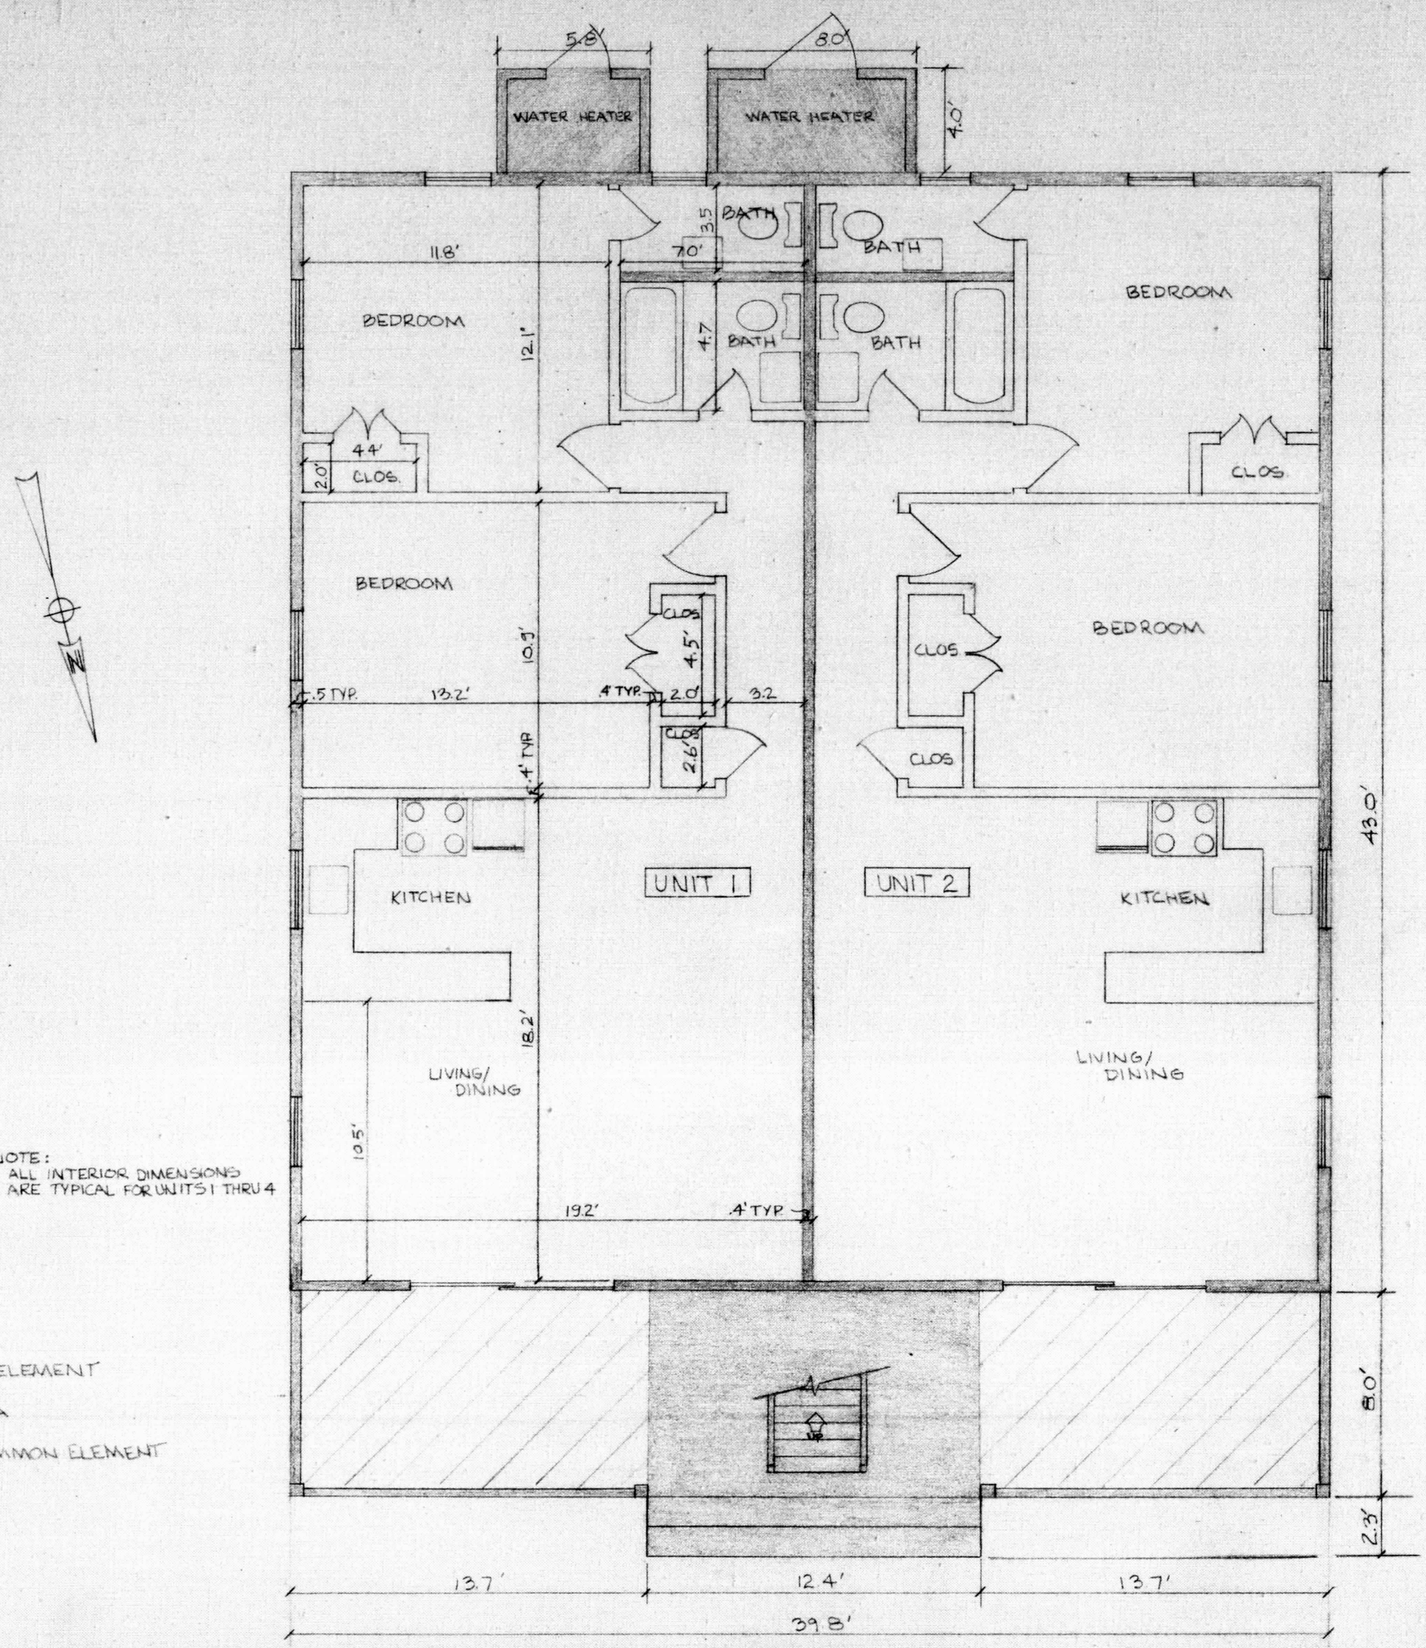

NOTE:
ALL INTERIOR DIMENSIONS ARE TYPICAL FOR UNITS 1 THRU 4

COMMON ELEMENT

UNIT AREA

LIMITED COMMON ELEMENT

FIRST FLOOR PLAN

FILED
SEP 30 2 30 PM '81
FRANK W. HALES, CLK.
CT. CT. WOR. CO.

LOEWER & ASSOCIATES
ARCHITECTS, ENGINEERS & SURVEYORS, INC.
301-641-4040
R.F.D. 4 BOX 383A BERLIN, MARYLAND 21811

SAND PALACE CONDOMINIUM

FIRST FLOOR PLAN	SCALE 1" = 4'	DRAWN BY JANE A. ANDERSON REVISED 9/21/81
LOT 21, BLOCK 24 57TH STREET 10TH ELECTION DISTRICT, WORCESTER COUNTY, MARYLAND		
DATE 7/29/81	APPROVED BY	DRAWING NUMBER 2 OF 4

K+E ALBANENE® 10 5455 ARCHITECTS' STANDARD FORM

MADE IN U.S.A.

MSA CSU 2157-1821-2

Maryland State Archives