FWH 69/10

SYNEPUXENT LANDING

LAND USE PLAN

THIS LAND USE PLAN IS ILLUSTRATIVE IN NATURE AND SHOWS GENERAL CATEGORIES OF USE SUBJECT TO REVIEW BY AN ARCHITECTURAL / ENVIRONMENTAL STANDARDS COMMITTEE.

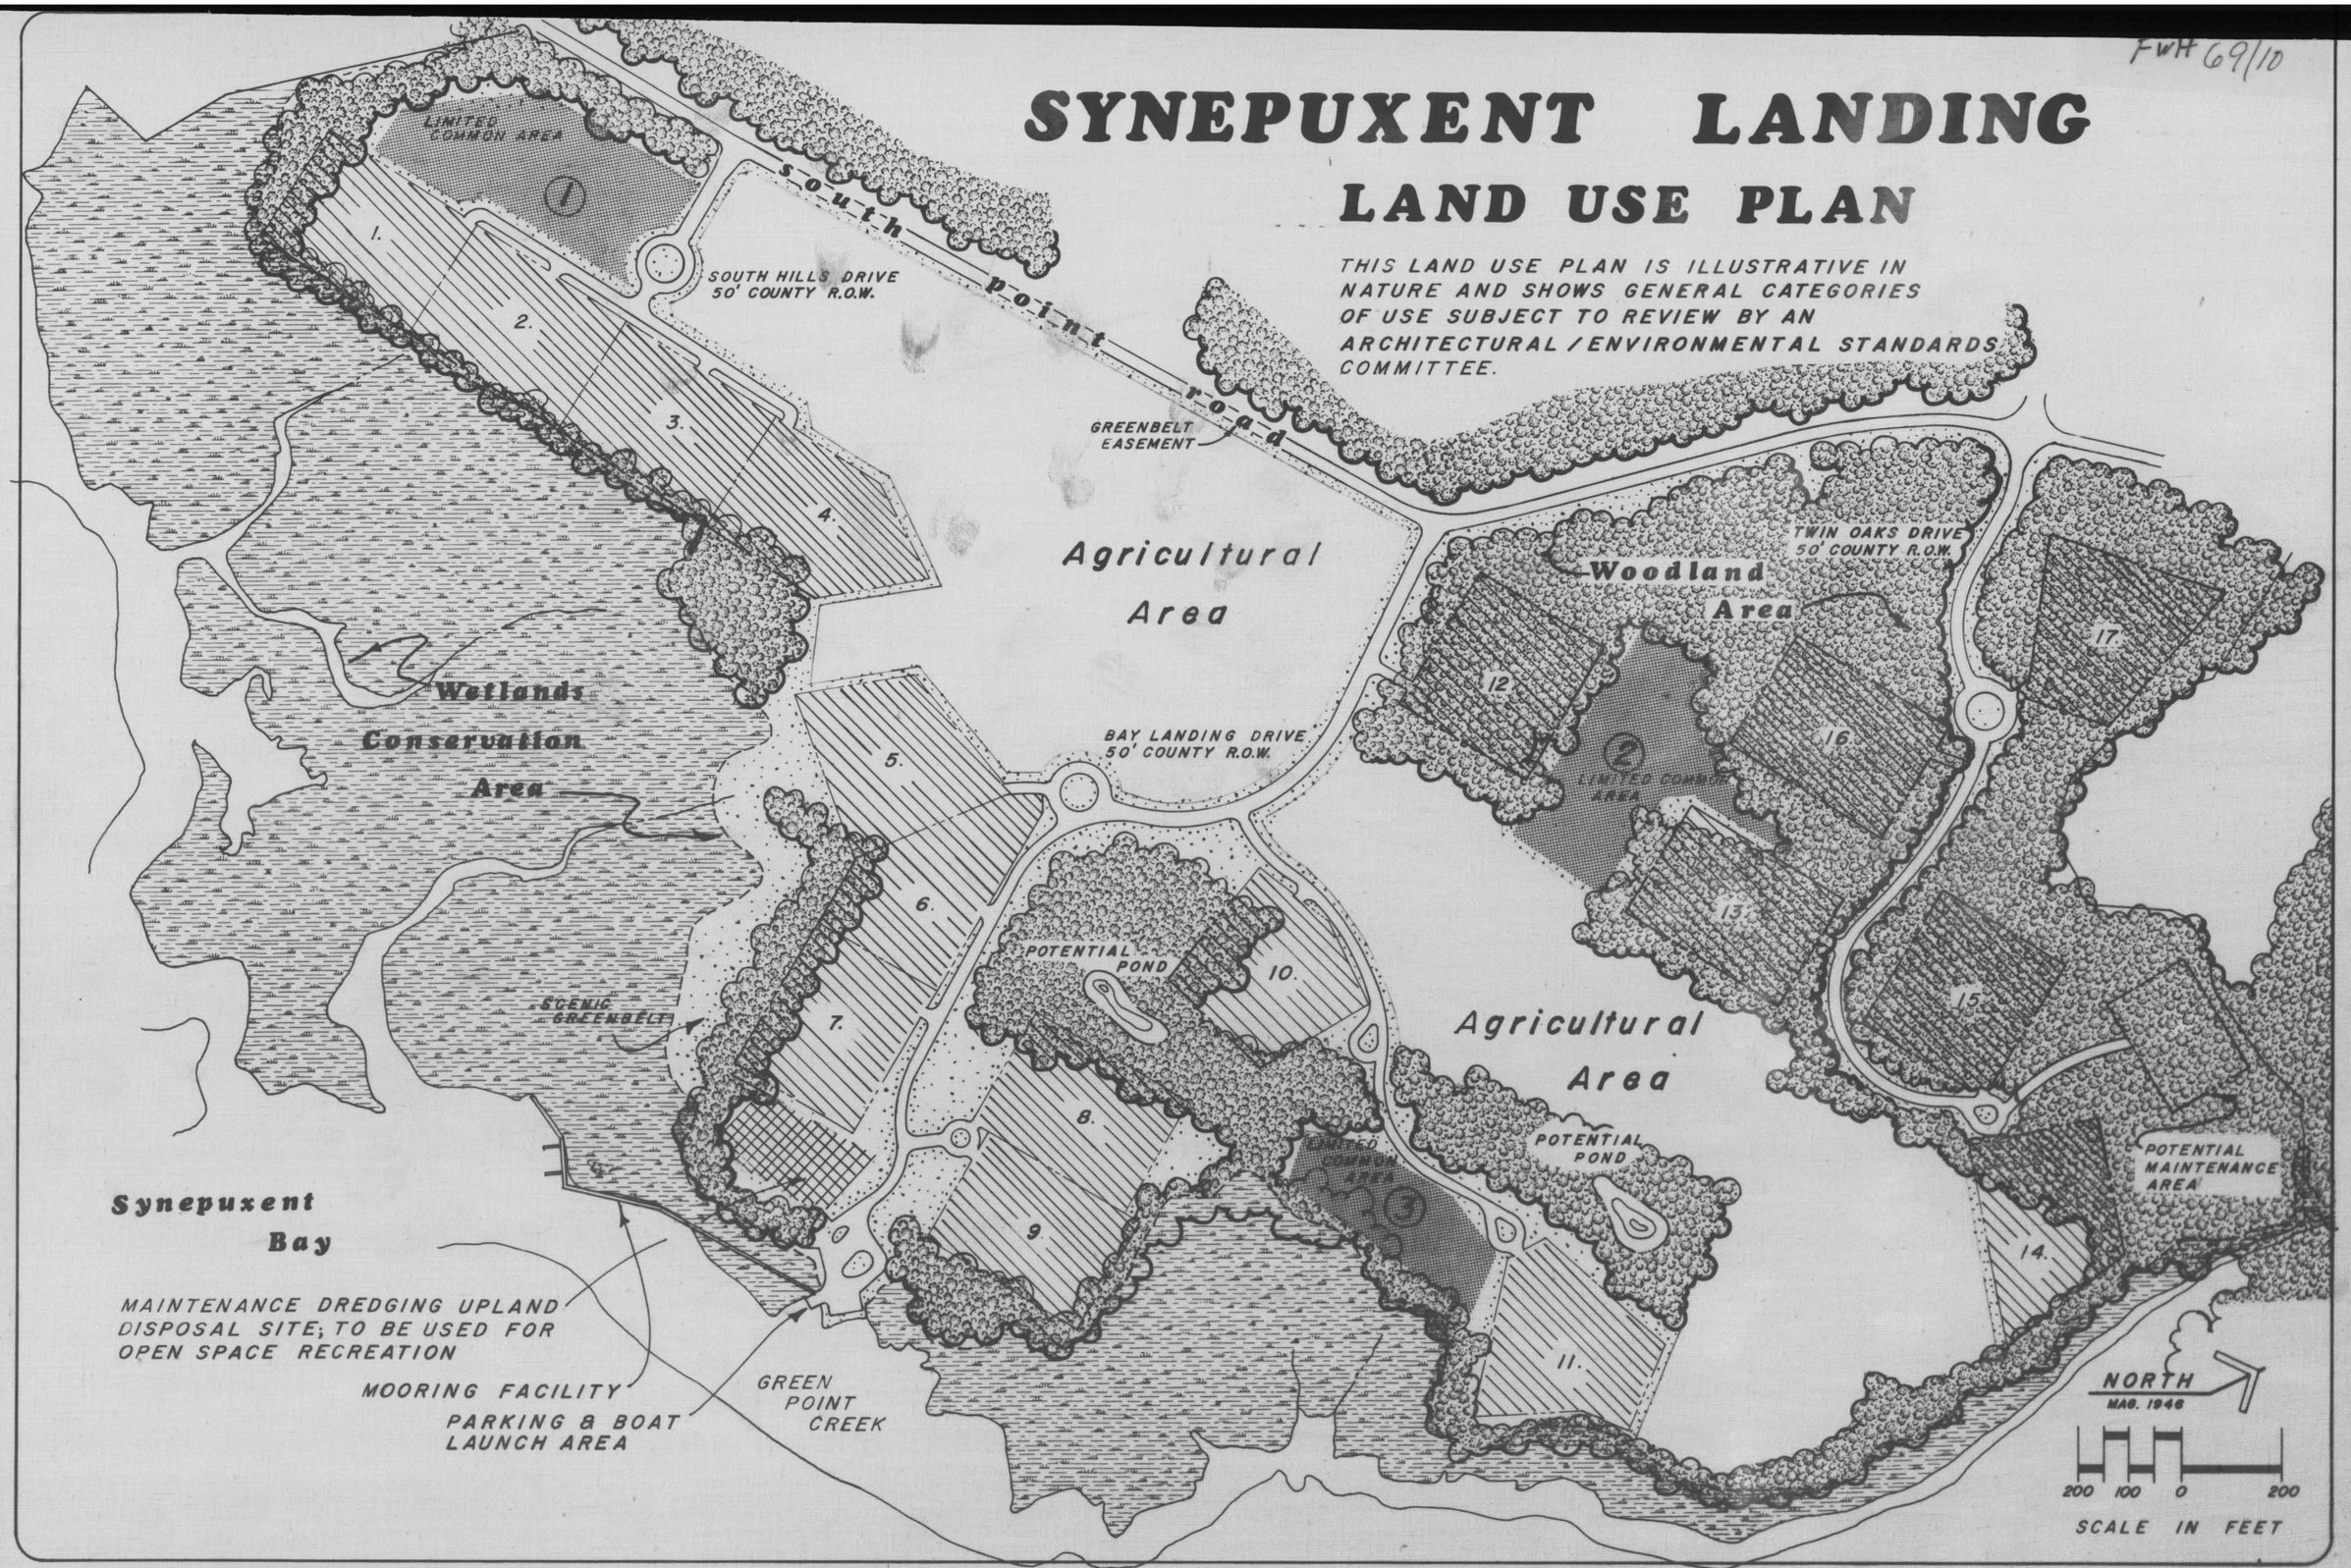

SYNEPUXENT ~ LANDING
Horizontal Property Regime / RESIDENTIAL CONDOMINIUM
10th Election District, Worcester County, Maryland
DEVELOPER
South Hills, Inc. 3409 Coastal Highway; Ocean City, Md. 21842
a.c. 301 289 - 3204

L E Bunting Jr

LTWA Lawrence T. Whitlock Associates, Inc.
Landscape Architects · Planners · Consulting Engineers
3409 Coastal Highway · Ocean City, Maryland 21842
(301) 289 · 3202

STATE OF MARYLAND LAWRENCE T. WHITLOCK NO. 221 REGISTERED LANDSCAPE ARCHITECT
Lawrence T. Whitlock 6/29/80

SHEET:
No. 1
of ~ 2
date: 5/21/81
drawn: LTW

MSA CSU 2157-1823-5

Maryland State Archives