FILED
Dec 11 3 00 PM '81
FRANK W. DAVIS, CLK.
CT. CT. WOR. CO.

FWH 70/55

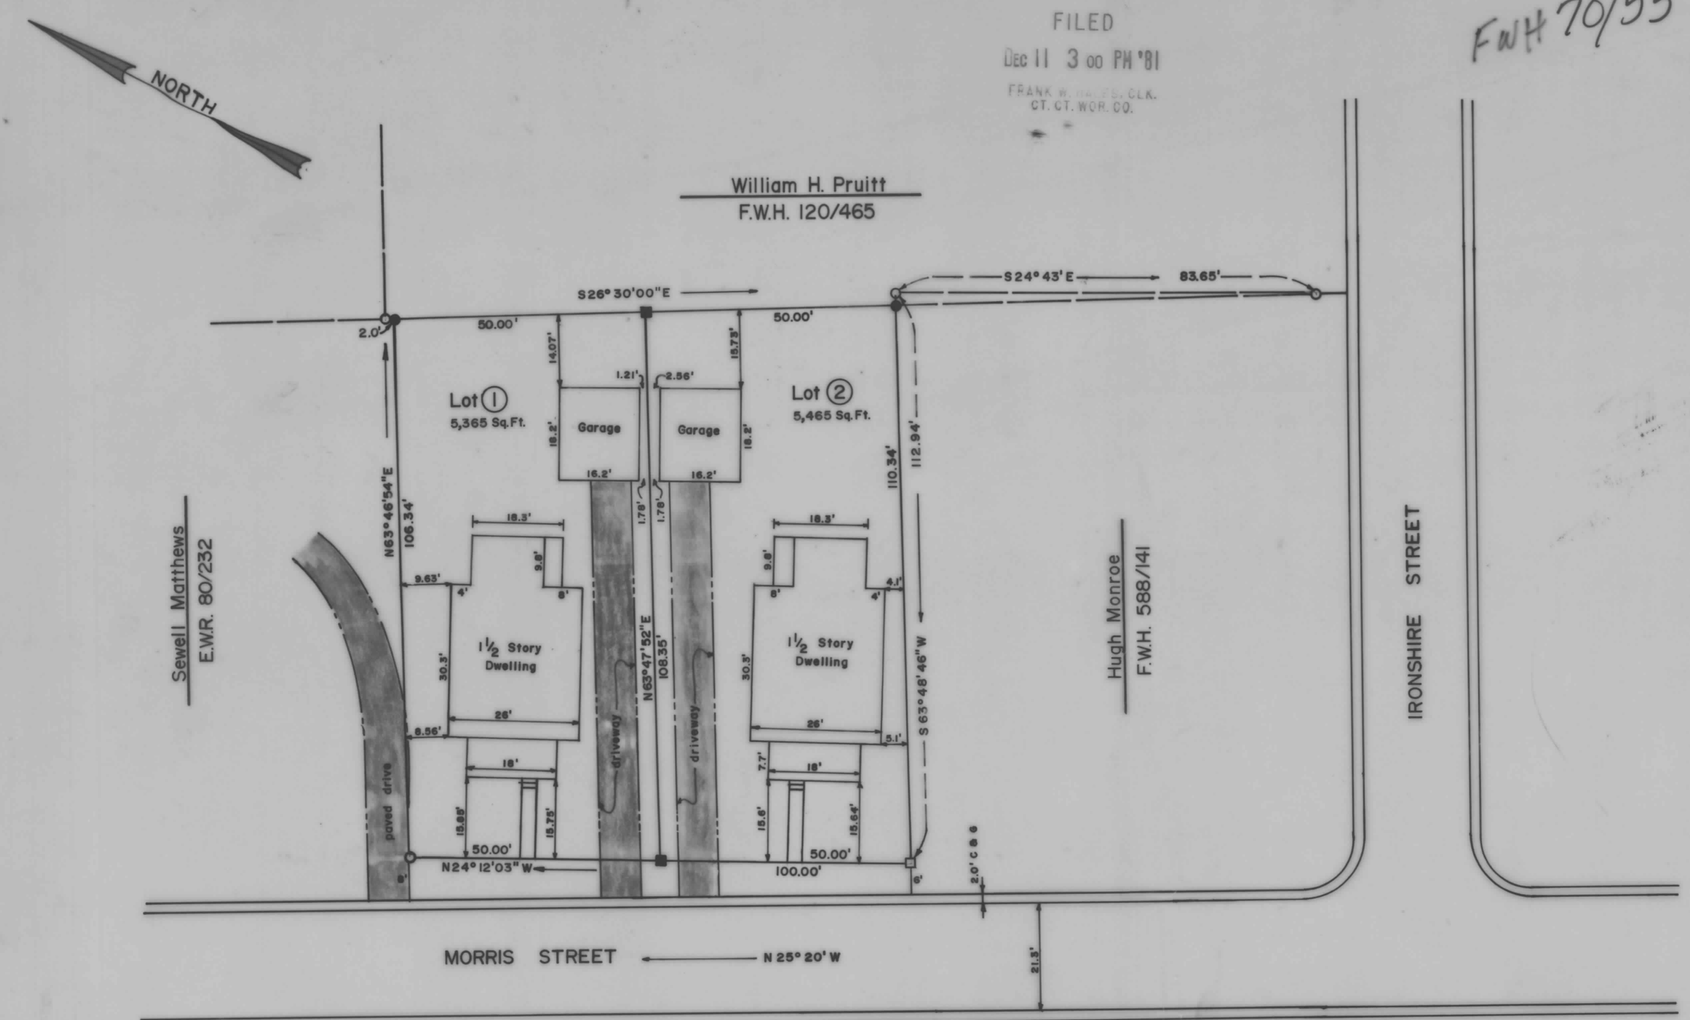

VICINITY MAP

DEC 11-81 A 12 639 *****3

SUBDIVISION OF LAND FOR JOHN Q. PERDUE

Deed Reference: E.W.R. 69/139
Town of Snow Hill
Worcester County, Maryland
Tax Map 26
Zoned: R-2

Approved for public water and sewage system by the Worcester County Health Department.

E D Mangum MM — 11/19/81
Worcester County Health Department — Date

Emma Ball Chairman — 11/19/81
Snow Hill Planning Commission — Date

OWNERS CERTIFICATION

We certify that the requirements of Section 3-108 of the Real Property Article of the Annotated Code of Maryland (1974) concerning the making of this plat and the setting of markers has been complied with.

John Perdue Edith C Perdue — 11/23/81
Owner — Date

Surveyor's Certification

I certify that this plat represents an accurate survey, that all monuments indicated hereon actually exist and their locations and descriptions are correctly shown and that all requirements of the subdivision regulations have been complied with to the best of my knowledge.

Frank G. Lynch — 11/19/1981
Frank G. Lynch P.L.S. 179B — Date

LEGEND

- ● = SET IRON PIPE
- ○ = FOUND IRON PIPE
- ■ = SET CONCRETE MONUMENT
- □ = FOUND CONCRETE MONUMENT

NOTE

PROPERTY LINES ESTABLISHED BY MUTUAL AGREEMENT WITH ADJACENT OWNERS.

FRANK GLENWOOD LYNCH JR. PROPERTY LINE SURVEYOR No. 179B STATE OF MARYLAND

Frank G. Lynch Jr. 11/19/1981

FRANK G. LYNCH JR. and ASSOCIATES
SURVEYING — LAND PLANNING
BOX 299 B, BERLIN, MARYLAND. 21811

DRAWN BY = STAN E. RANDOLPH	DATE = NOV. 19, 1981
SCALE = 1" = 20'	JOB no. 261/81

MSA CSU 2157. 1938

Maryland State Archives