FWH 70/22

NASSAU VILLAGE TOWNHOUSE CONDOMINIUM

OCEAN CITY, WORCESTER COUNTY, MARYLAND

PHASE TWO

"SITE PLAN"

AREA PHASE TWO = 0.6685 ac.

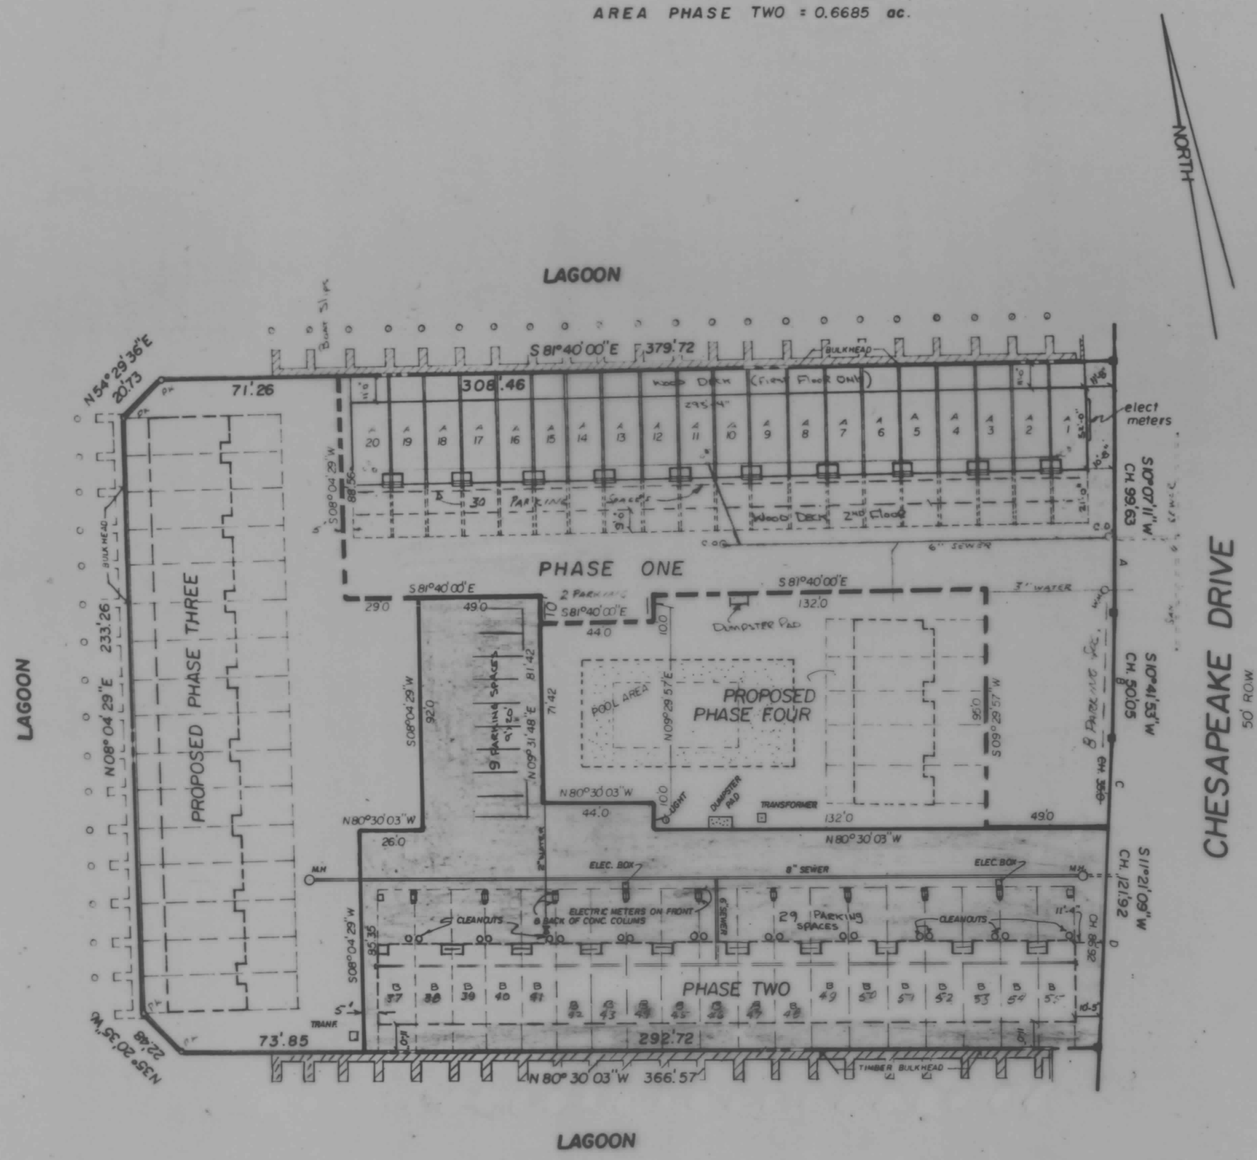

CURVE DATA

CURVE	RADIUS	DELTA	ARC	CORD
A	7484.37	0°45'46"	99.63	99.63
B		0°22'59"	50.05	50.05
C		0°16'05"	35.00	35.00
D		0°39'55"	86.92	86.92

SCALE 1" = 40'

COMMON ELEMENT

LIMITED COMMON ELEMENT

UNIT ELEMENT

■ CON MON

C.KENNETH CARTER & ASSOCIATES

ROUTE 2, BOX 500, SELBYVILLE DELAWARE

C KENNETH CARTER, PROFESSIONAL LAND SURVEYOR

SHEET 2 OF 4

DRAWN BY: V. Wimbrow SEPT. 1981

FILED
MAR 4 4 27 PM '82
W.C.L.
CT. CT. WOR. CO.

MSA CSU 2157-1954-2

Maryland State Archives