FWH70/61

FILED
DEC 21 12 25 PM '81
FRANK W. BALES, CLK.
CT. CT. WOR. CO.

SOUTH ELEVATION

WEST ELEVATION

EAST ELEVATION

NOTE : ALL ROOFS & ATTIC SPACES ARE COMMON AREAS

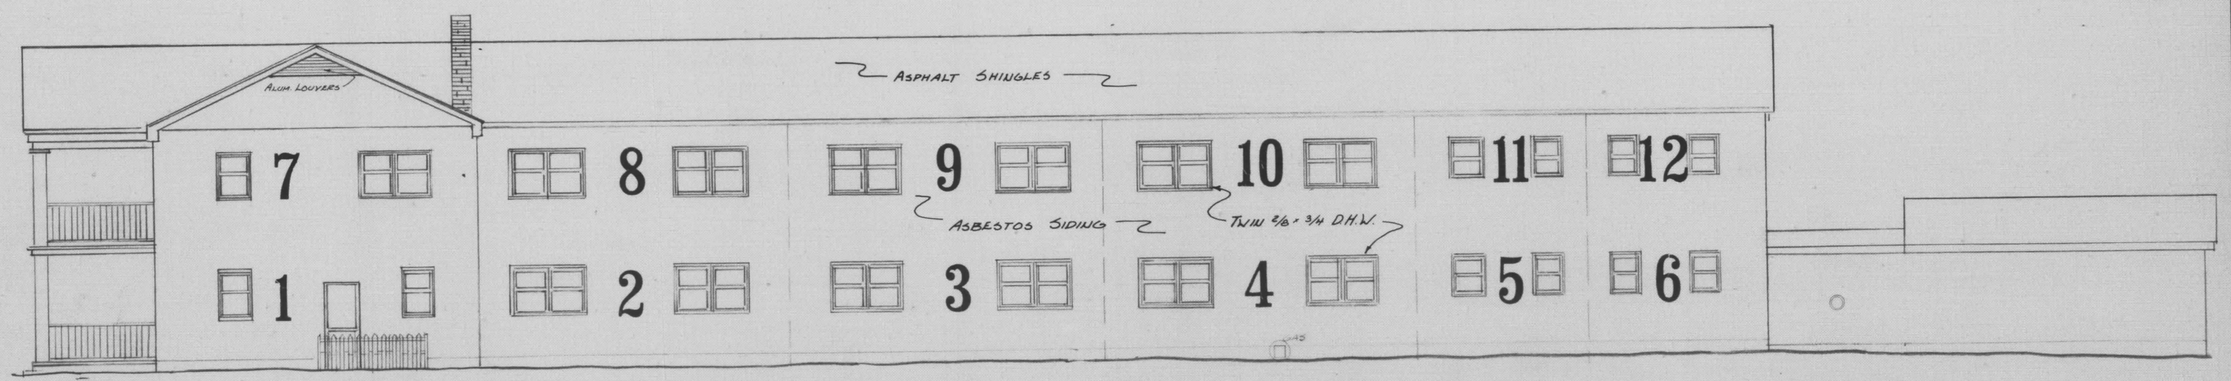

NORTH ELEVATION

NOTE
SCALE 1/8" = 10'
DRAWN BY ADAMS
DATE OCT. 1981
SHEET 3 OF 3

TIME & TIDE CONDOMINIUM
LOTS 4, 5, 8, & 9 RESUBDIVISION OF BLOCK 78
OCEAN CITY WORCESTER COUNTY MARYLAND

PETER E. LOEWENSTEIN & ASSOCIATES, INC.
SURVEYING — LAND PLANNING
P.O. Box 5 Frankford Delaware 19945
302-732-6296

MSA CSU 2157-1961-3

Maryland State Archives