FWH 71/56

FILED
MAR 6 11 19 AM '82
WARNER S. MELTON
CLK. CIR. CT.
WOR. CO.

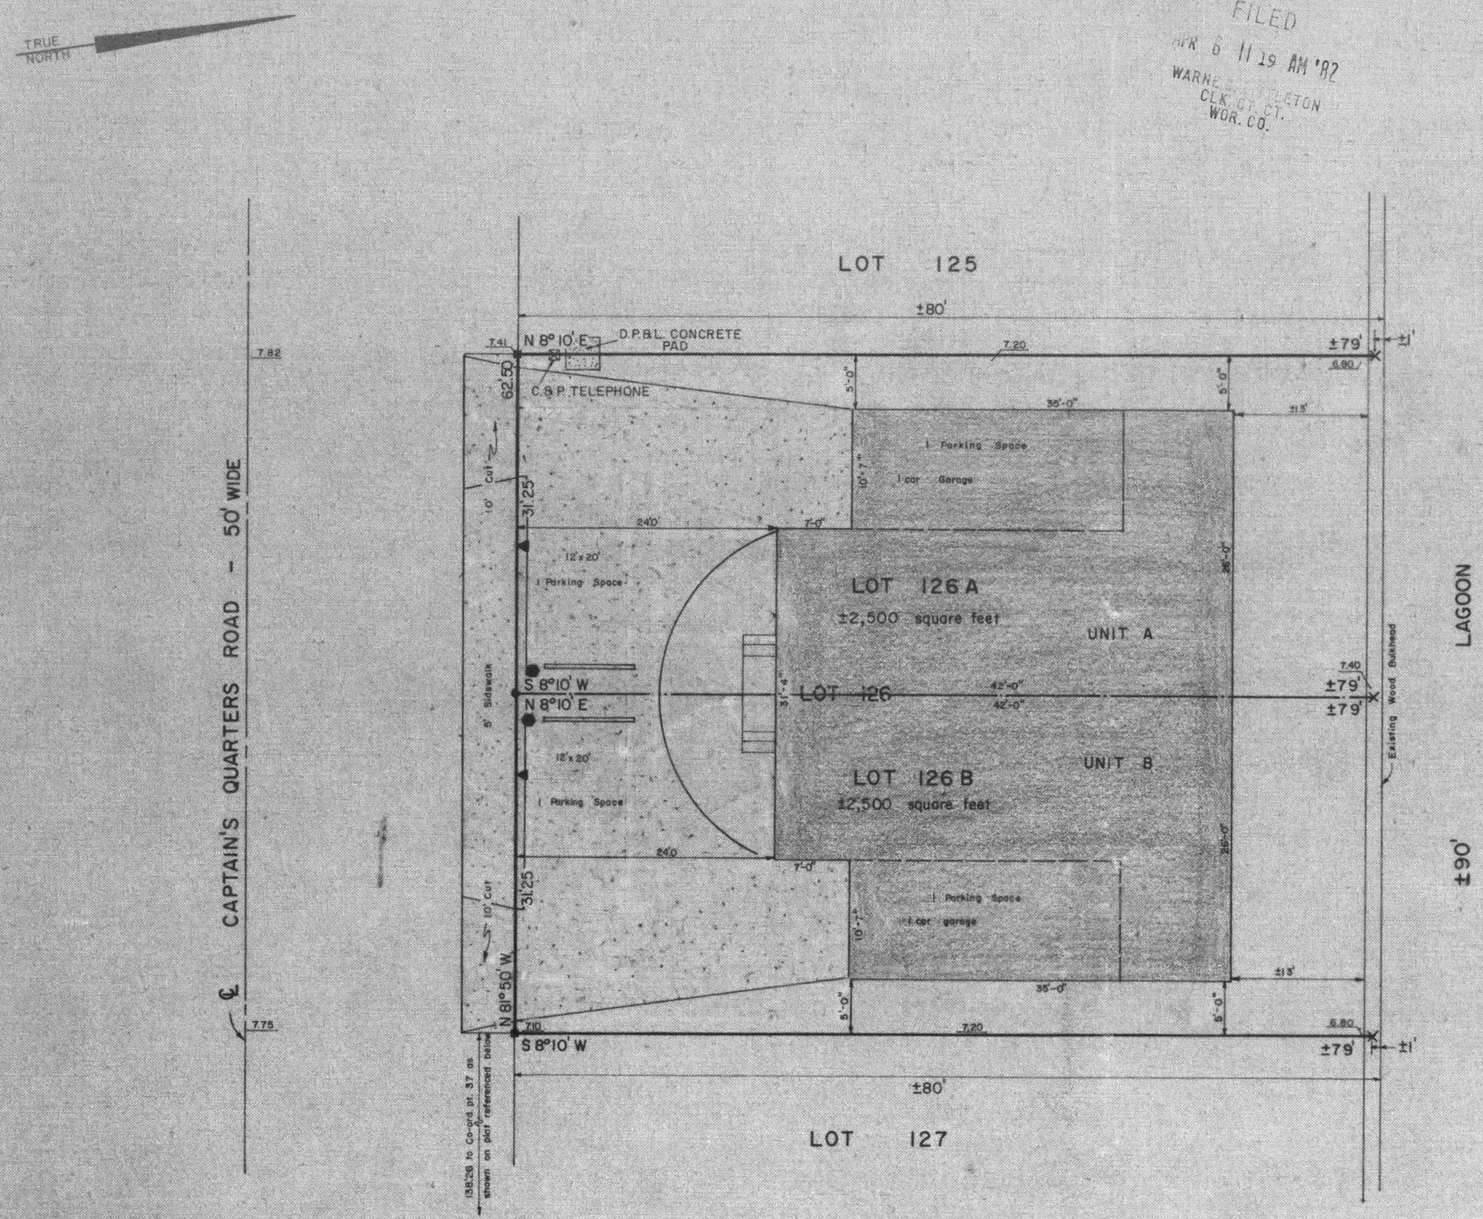

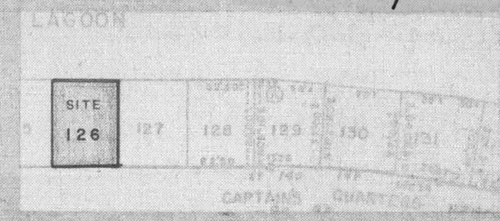

VICINITY MAP

SCALE 1 IN FEET
100' 50' 0 100' 300'

APR -6-82 B 12697C*****250
APR -6-82 B 12697C*****250

Surveyors Certificate

I hereby certify that the requirements of Article 21, Section 3-108 of the real property act of the annotated code of Maryland (1974), concerning the making of this plat, the setting of markers, and the existance of prior recorded plats, has been complied with.

George B. Cropper — 3-10-82
George B. Cropper, P. E. — Date
R.P.E. & L.S. No. 248

Owners Certificate

We certify that the requirements of Section 3-108 of the real property article of the annotated code of Maryland (1974), concerning the making of this plat and the setting of makrers have been complied with.

Robert J. Marsili — 3/12/82
MARSILI CONSTRUCTION Co — Date
ROBERT J. MARSILI

APPROVED BY PLANNING AND ZONING COMMISSION, OCEAN CITY, WORCESTER COUNTY, MARYLAND

Administrator — 3/10/82 Date

APPROVED BY MAYOR AND CITY COUNCIL OCEAN CITY, WORCESTER CO., MARYLAND

Harry W Kelly — 3/12/82
Mayor — Date

Harold Dunger — 3/12/82
President - City Council — Date

MSA 3/18/82

APPROVE FOR PUBLIC WATER SUPPLY AND SEWERAGE SYSTEMS. WORCESTER COUNTY HEALTH DEPARTMENT

Approved by — Date

Notes:

■ Denotes concrete monument.

× Denotes P-K nail in bulkhead.

0.00 Denotes existing elevations in reference to feet above M.L.W. in the Atlantic Ocean at Ocean City, Maryland using 1929 datum.

10 0 2 4 6 8 10 15 20 30
Scale in Feet

LEGEND
● = DENOTES SEWER CLEAN OUT.
▲ = DENOTES WATER MAIN

TITLE
RESUBDIVISION OF LOT 126 SHOWING EXISTING BUILDING LOCATION
CAINE HARBOR MILE, OCEAN CITY, WORCESTER COUNTY, MARYLAND

REFERENCE
CAINE HARBOR MILE
F.W.H. 8, Folio 36

G.B.C. SURVEYS, INC.
OCEAN CITY, MARYLAND
APPROVED BY
George B. Cropper
GEORGE B. CROPPER
R.P.E. & L.S. No. 248

SURVEYED	N.R.J.
DRAWN	M.T.P.
CHECKED	
DATE	3/10/82
FILE	Marsili
SHEET	1 OF 1

DATAPRINT N7970b

MSA CSU 2157-1979

Maryland State Archives