FILED
FEB 3 4 20 PM '82

FWH 1/1/4

NASSAU VILLAGE TOWNHOUSE CONDOMINIUM

OCEAN CITY, WORCESTER COUNTY, MARYLAND

PHASE THREE & FOUR

FLOOR PLAN

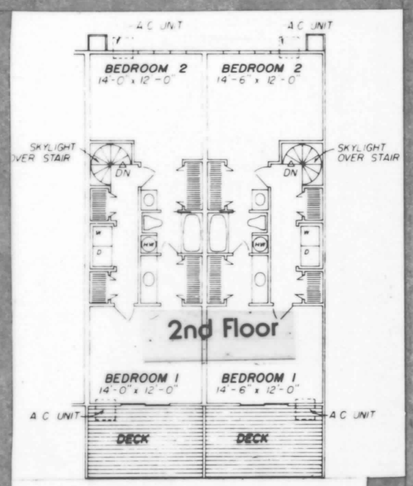

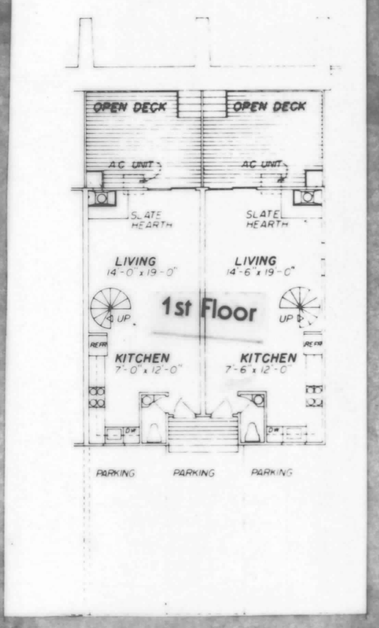

North

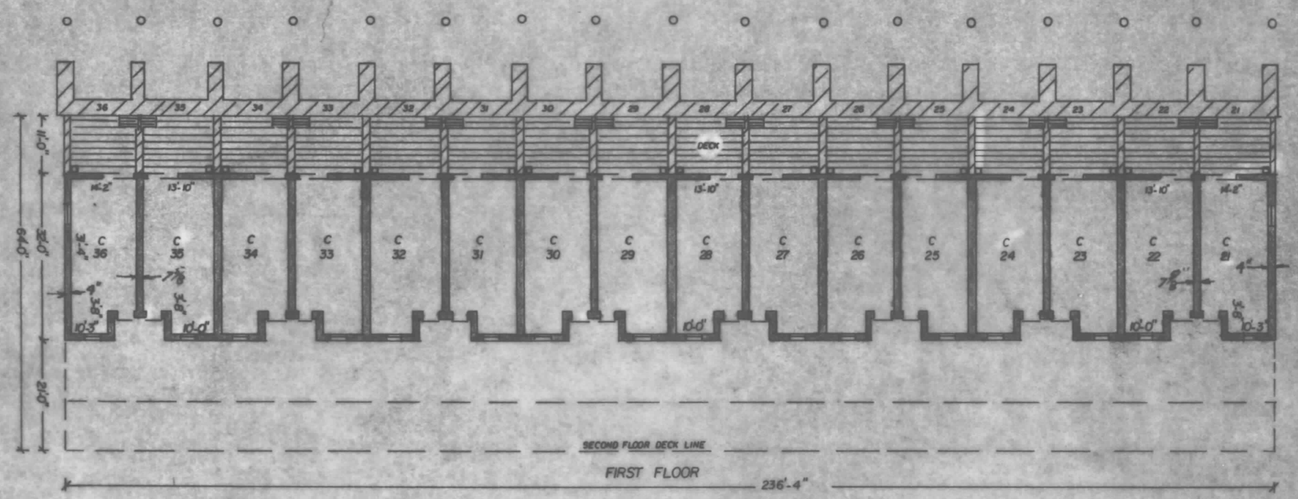

PHASE THREE

North

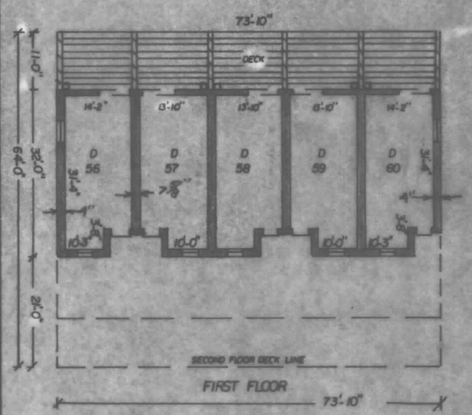

PHASE FOUR

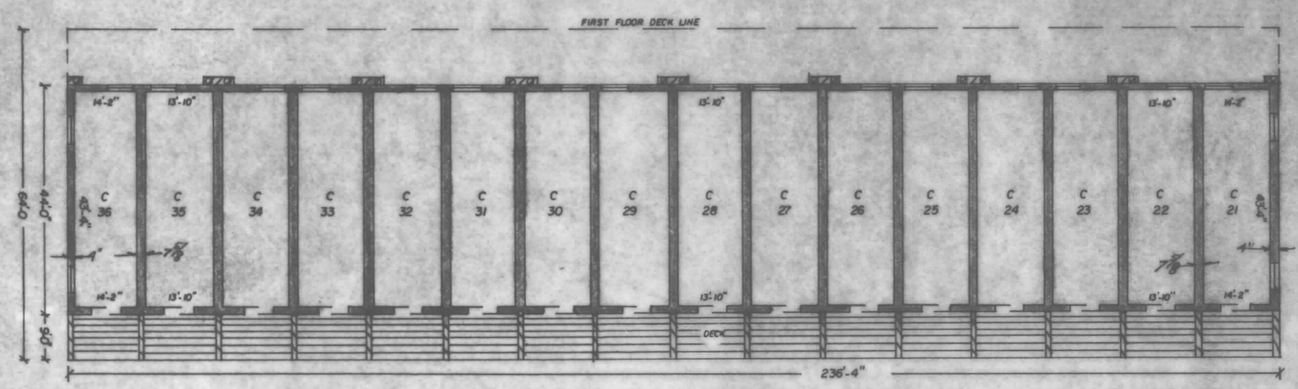

SECOND FLOOR

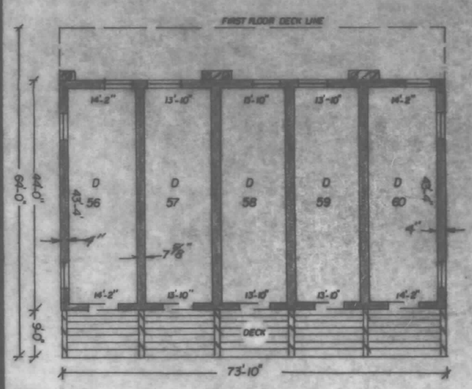

SECOND FLOOR

COMMON ELEMENT

LIMITED COMMON ELEMENT

UNIT ELEMENT

SCALE 1" = 20'

NOTE: Units 22 thru 35 and Units 57 thru 59 are 1018 sq.ft in area
418 sq.ft 1st floor
600 sq.ft. 2nd. floor

Units 21, 36, 56, and 60 are 1043 sq.ft. in area
429 sq.ft. 1st. floor
614 sq.ft. 2nd floor

C. KENNETH CARTER & ASSOCIATES
ROUTE 2, BOX 500, SELBYVILLE DELAWARE

Drawn by: V. Wimbrow Jan. 1982

SHEET 3 OF 4

C. KENNETH CARTER, PROFESSIONAL LAND SURVEYOR

M

MSA C5U 2157-1988-3

1 2 3 4 5 6
Maryland State Archives