FWH 72/54

SALT SPRAY CONDOMINIUM

BAYSIDE KEYS, OCEAN CITY,

WORCESTER COUNTY, MARYLAND

COMMON ELEMENTS
LIMITED COMMON ELEMENT
UNIT ELEMENT

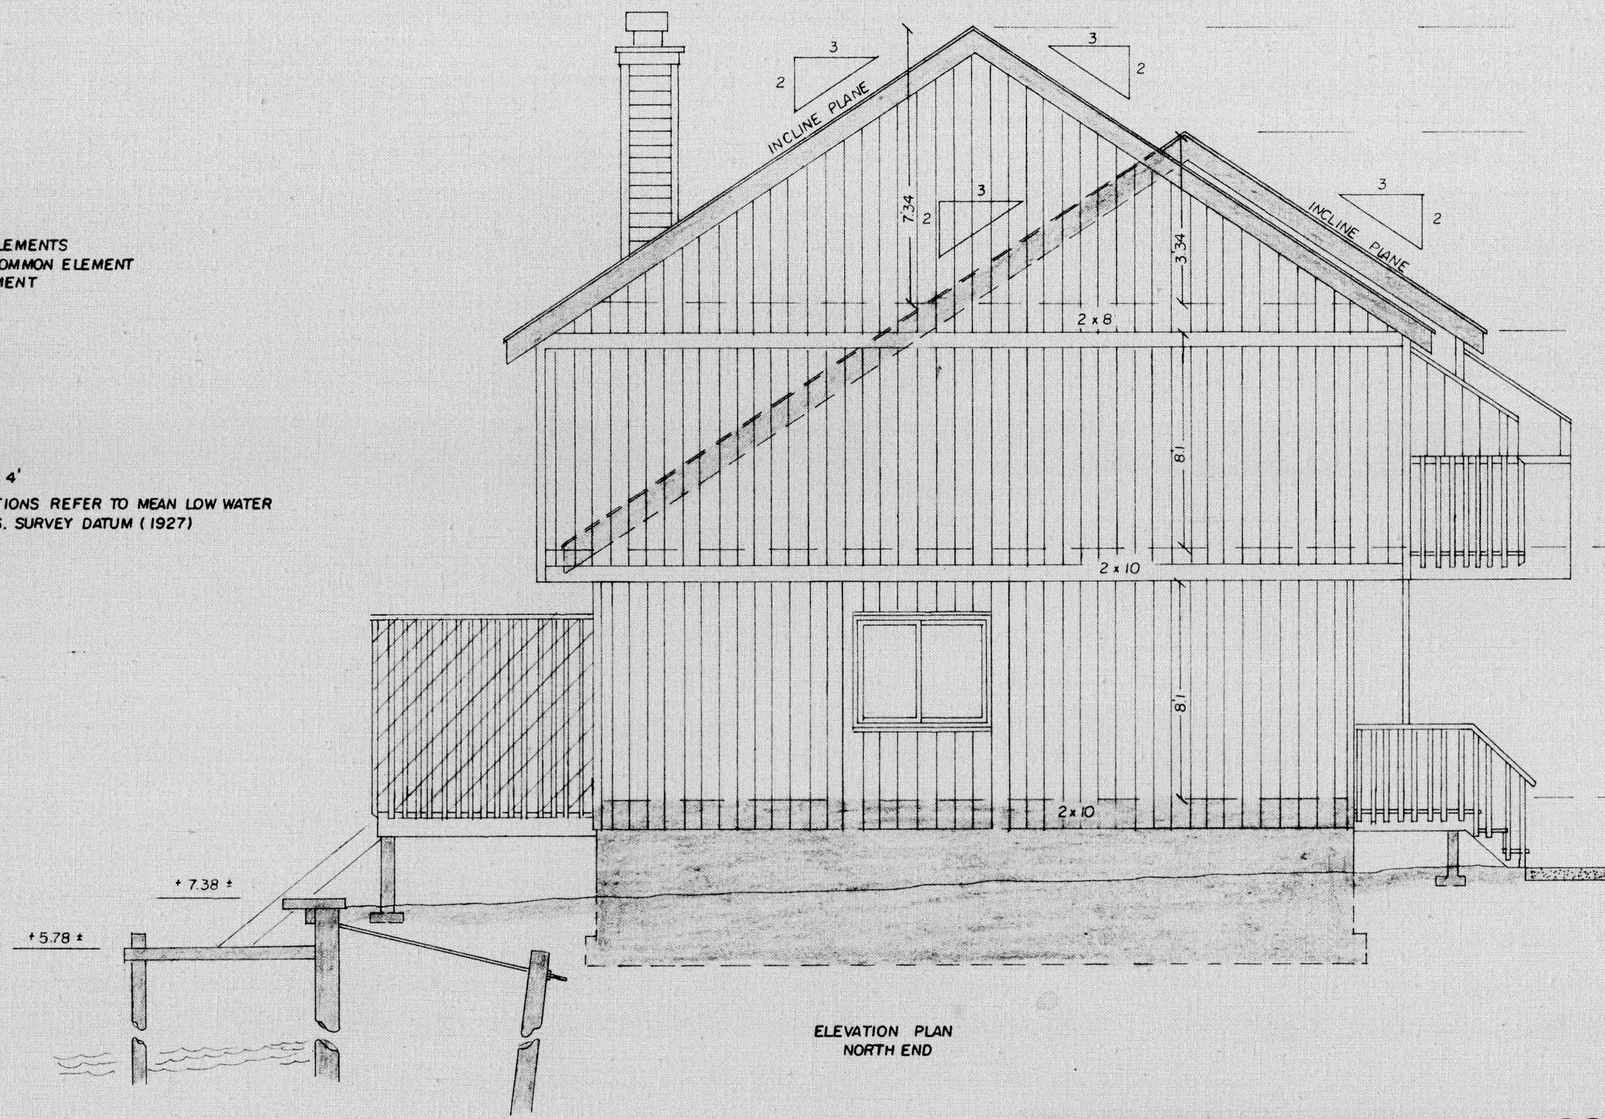

ELEVATION PLAN
NORTH END

+ 39.86 PEAK UNIT I
+ 39.36 INTERSECTION OF TRUSS RAFTERS

+ 35.86 PEAK OF OTHER UNITS
+ 35.36 INTERSECTION OF TRUSS RAFTERS

+ 28.52 3rd FLOOR
+ 27.86 2nd FLOOR CEILING

+ 19.76 2nd FLOOR
+ 18.93 1st FLOOR CEILING

+ 10.83 1st FLOOR
+ 10.00 BOTTOM OF FLOOR JOISTS
AVERAGE GRADE + 8.2

SCALE 1" = 4'
ALL ELEVATIONS REFER TO MEAN LOW WATER
U.S.C. & G.S. SURVEY DATUM (1927)

DRAWN. BY: V. WIMBROW, APRIL 1982

SHEET 4 OF 4

C. KENNETH CARTER & ASSOCIATES

Route 2, Box 500, Selbyville, Delaware

MSA CSU 2157-2020-4

Maryland State Archives