R.H.O. 120/52

FILED
Dec 22 12 01 PM '88
RICHARD H. OUTTEN
CLK. CT. CT.
WOR. CO.

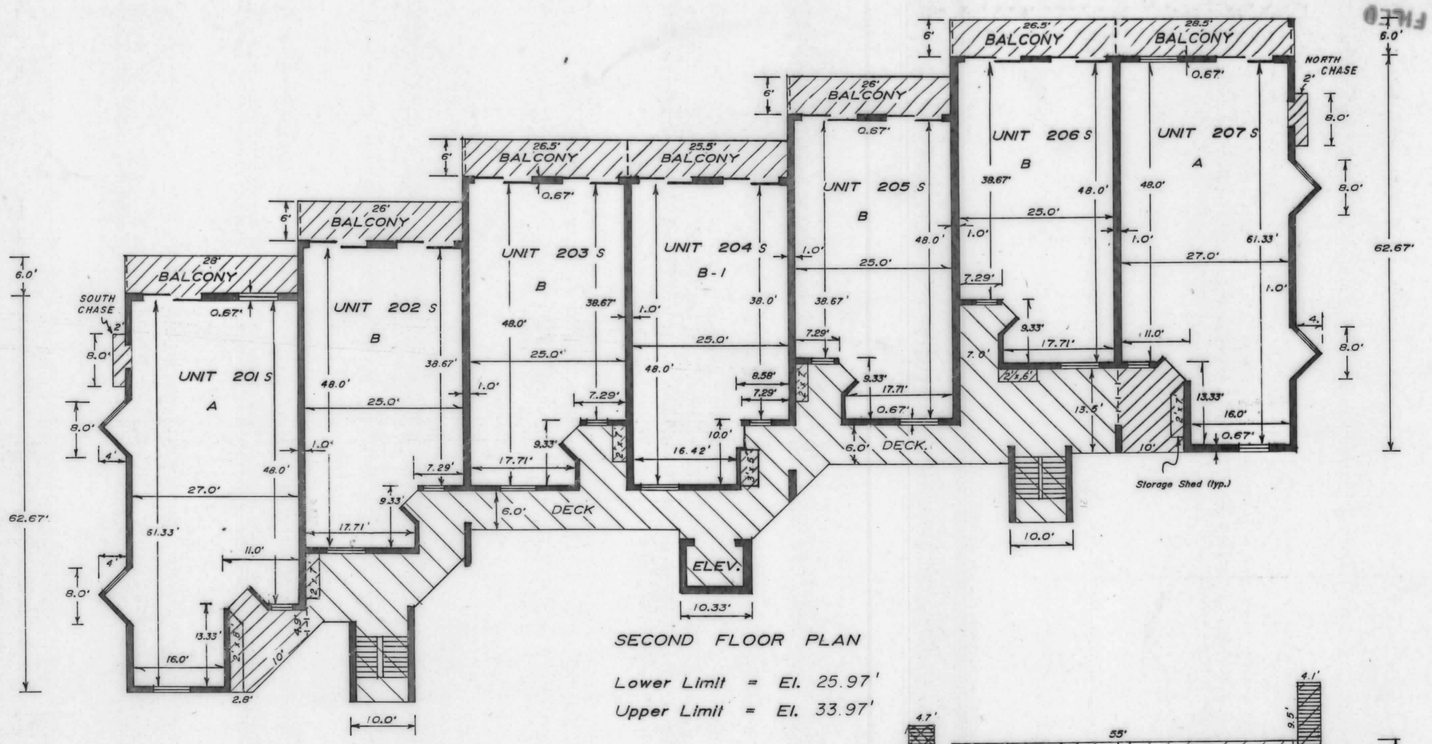

SECOND FLOOR PLAN

Lower Limit = El. 25.97'

Upper Limit = El. 33.97'

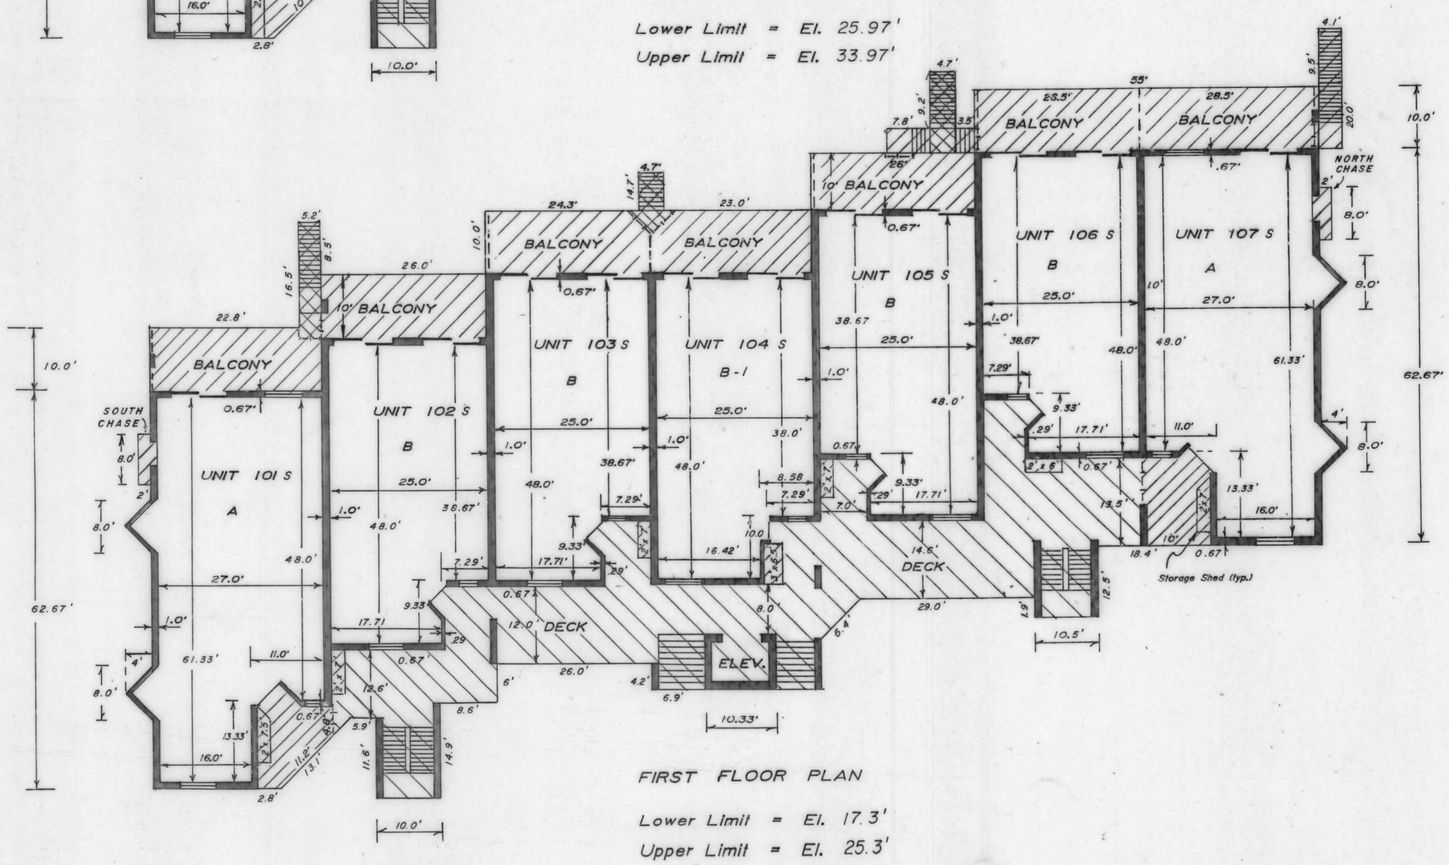

FIRST FLOOR PLAN

Lower Limit = El. 17.3'

Upper Limit = El. 25.3'

denotes unit

denotes general common element

denotes limited common element for single unit

denotes shared limited common element

denotes general common element

denotes railing and gate

denotes privacy screen

L. E. BUNTING SURVEYS, INC.
SURVEYING - LAND PLANNING
24 BROAD STREET
BERLIN, MARYLAND 21811
301 - 641 - 3313

FIRST & SECOND FLOOR PLANS BUILDING "S"

HARBOUR ISLAND

CONDOMINIUM

DATE 12/1/88

SCALE 1/16" = 1'-0"

DRAWN D. L. B.

JOB NO. 1278

SHEET 4 of 7

MSA CSU 2157-2331-4

Maryland State Archives