RHO 121/11

RHO 121/11

FILED
Feb 1 2 01 PM '89
RICHARD H. OUTTEN
CLK. CT. CT.
WOR. CO.

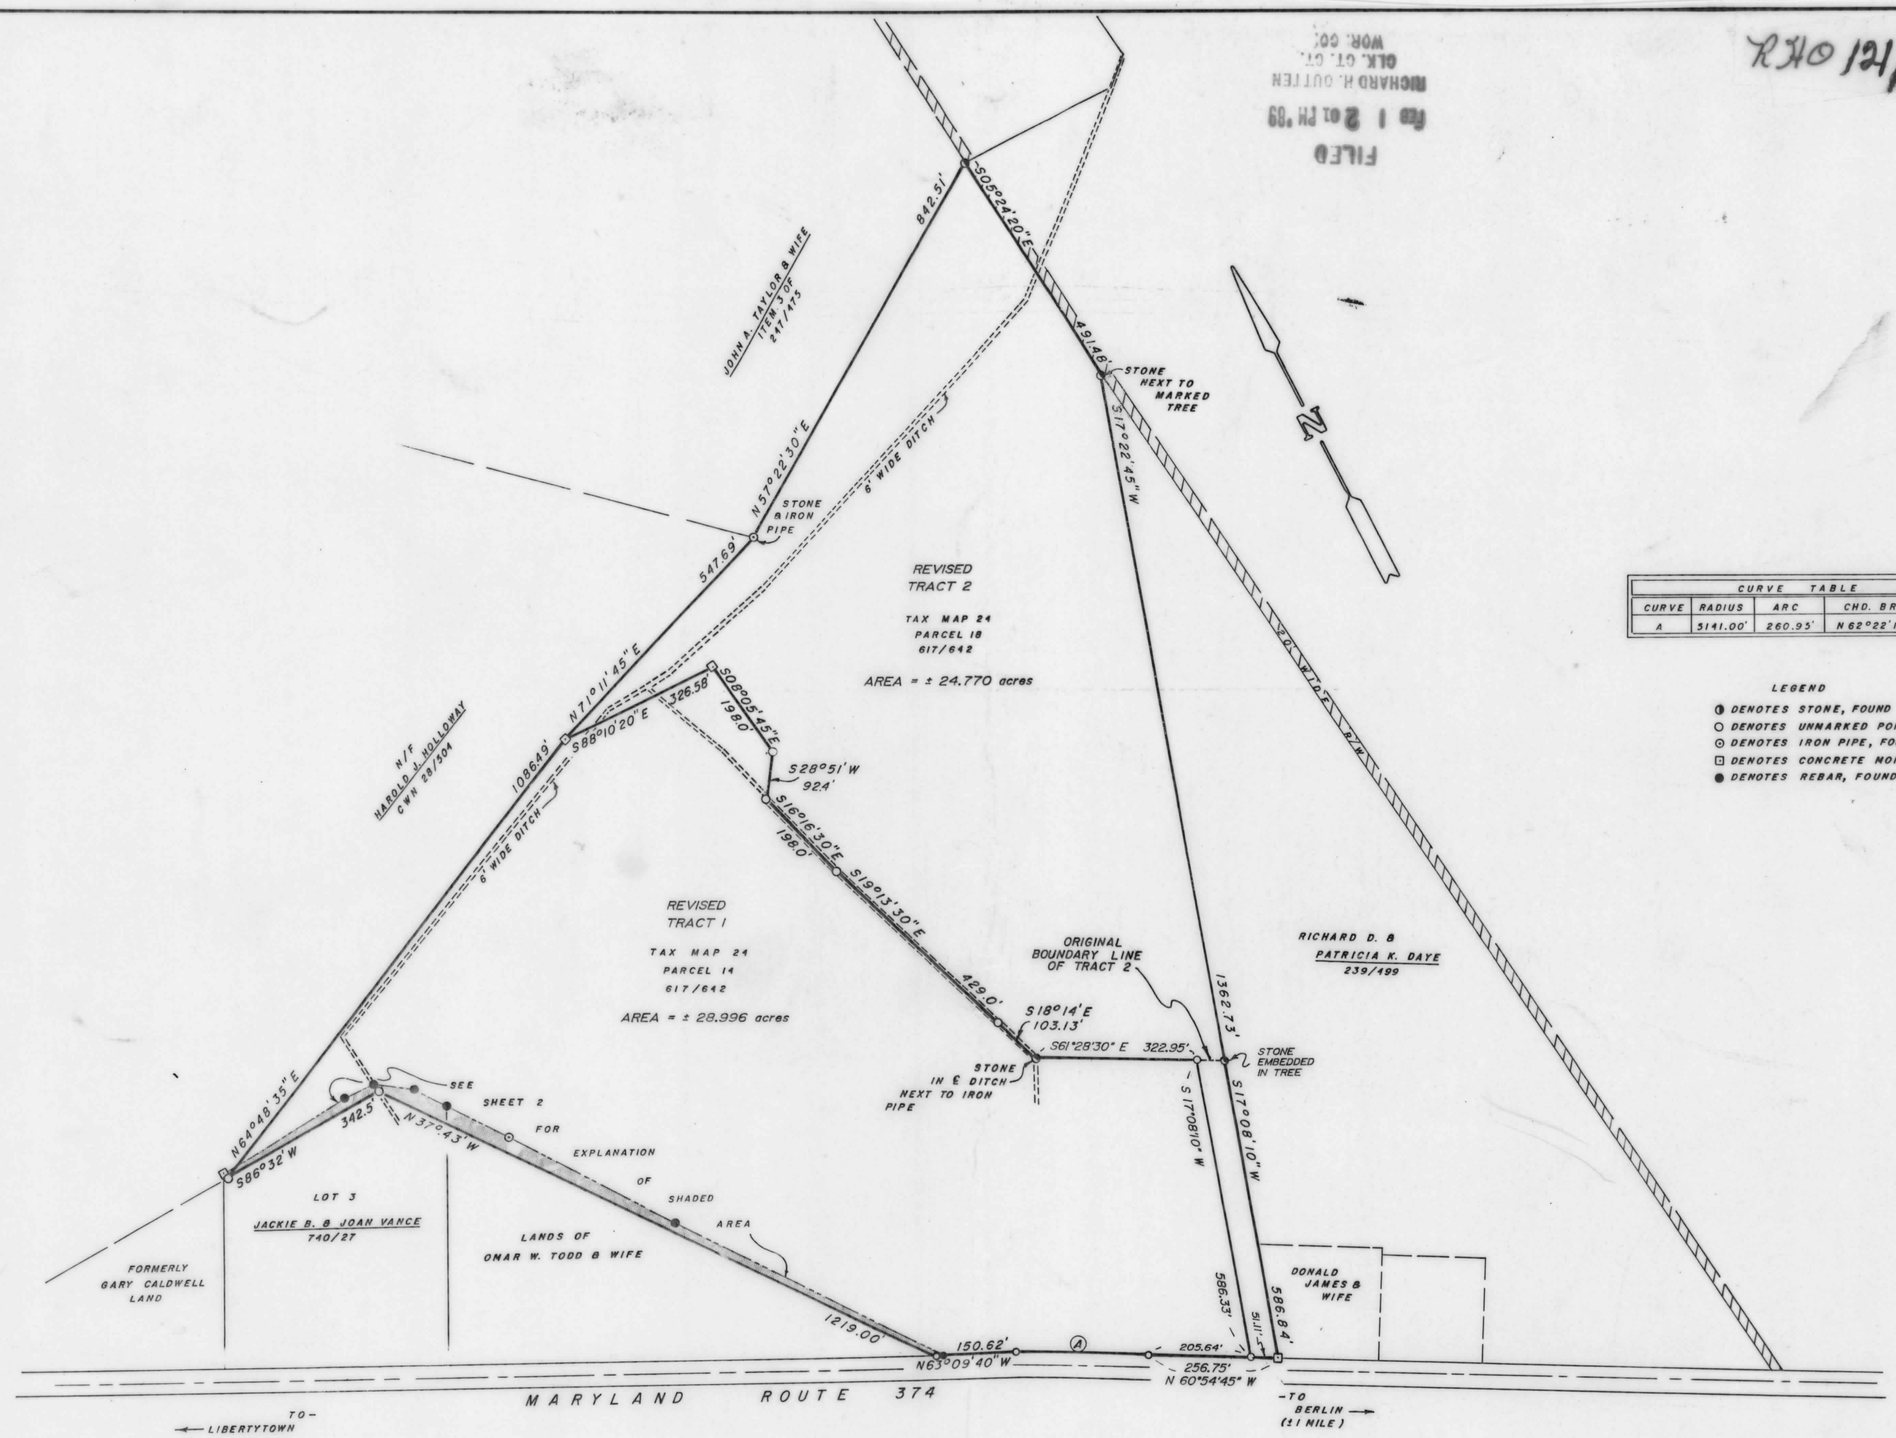

CURVE TABLE				
CURVE	RADIUS	ARC	CHD. BRG.	CHD. DIST.
A	5141.00'	260.95'	N 62°22'15"W	260.93'

LEGEND

- ◐ DENOTES STONE, FOUND
- ○ DENOTES UNMARKED POINT
- ⊙ DENOTES IRON PIPE, FOUND
- ⊡ DENOTES CONCRETE MONUMENT, FOUND
- ● DENOTES REBAR, FOUND

REC FEE 2.50
TRF FEE 2.50
TOTAL 5.00
CHG 5.00
650PCKEK
03 01989 2-01 P2400

STATE OF MARYLAND
LAYTON E. BUNTING, JR.
No. 142
REGISTERED
PROPERTY LINE SURVEYOR

L. E. Bunting Jr.

REVISED 1 / 25 / 89 TO SHOW 50' WIDE STRIP OF LAND FROM PARCEL 18 TO ROUTE 374.

L. E. Bunting Surveys, Inc.
MARYLAND & VIRGINIA
LAND SURVEYING
6 MANKLIN COURT
BERLIN, MARYLAND 21811
301-641-7700

PLAT of SURVEY

SHOWING LANDS OF

CROPPER'S NECK FARM, INC.

THIRD ELECTION DISTRICT
WORCESTER COUNTY, MARYLAND

SCALE; 1" = 200' DATE; 3/27/85
JOB NO; 2356/85 SHEET; 1 OF 2

MSA CSU 2157-2375

Maryland State Archives