RHO 122/52A

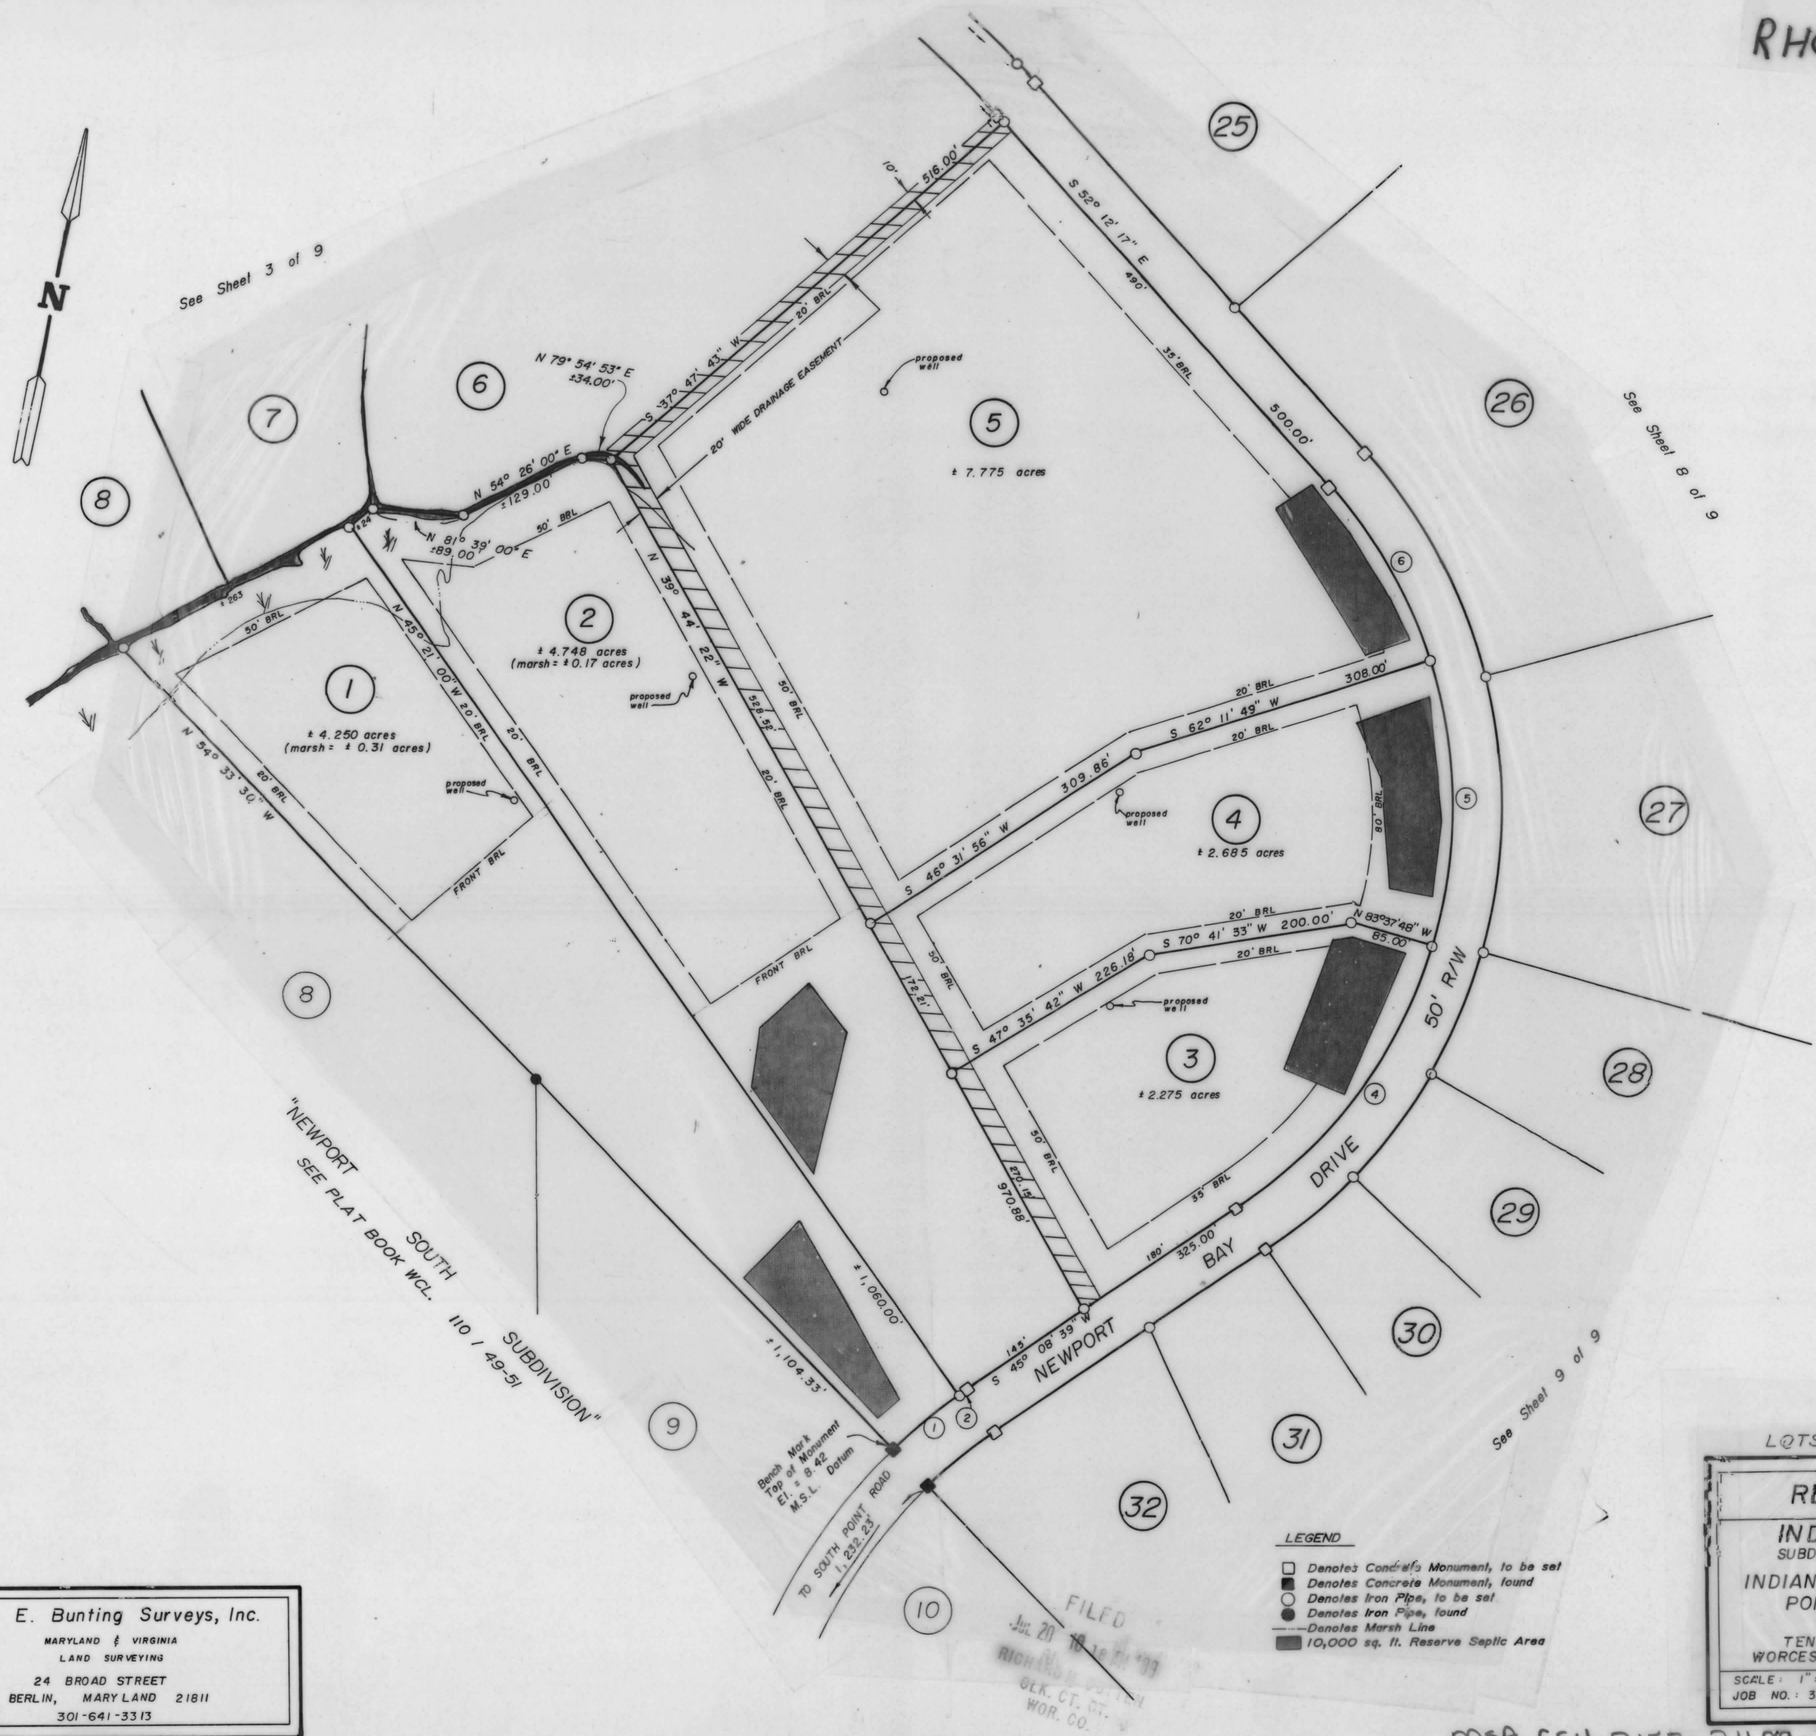

L. E. Bunting Surveys, Inc.
MARYLAND & VIRGINIA
LAND SURVEYING
24 BROAD STREET
BERLIN, MARYLAND 21811
301-641-3313

LOTS 1, 2, 3, 4, 5

RECORD PLAT

INDIAN CREEK
SUBDIVISION OF LANDS OF
INDIAN CREEK OF SOUTH POINT PARTNERSHIP

TENTH ELECTION DISTRICT
WORCESTER COUNTY, MARYLAND

SCALE: 1" = 100'
JOB NO.: 3203/89
DATE: 5/1/89
SHEET: 2 of 9

FILED
JUL 20 10 18 AM '89
RICHARD D. COTTEN
CLK. CT. CT.
WOR. CO.

MSA CSU 2157-2489-2

Maryland State Archives