RHO 123/64

FILED
Nov 14 1 08 PM '89
RICHARD H. CUTTEN
CLK. CT. CT.
WOR. CO.

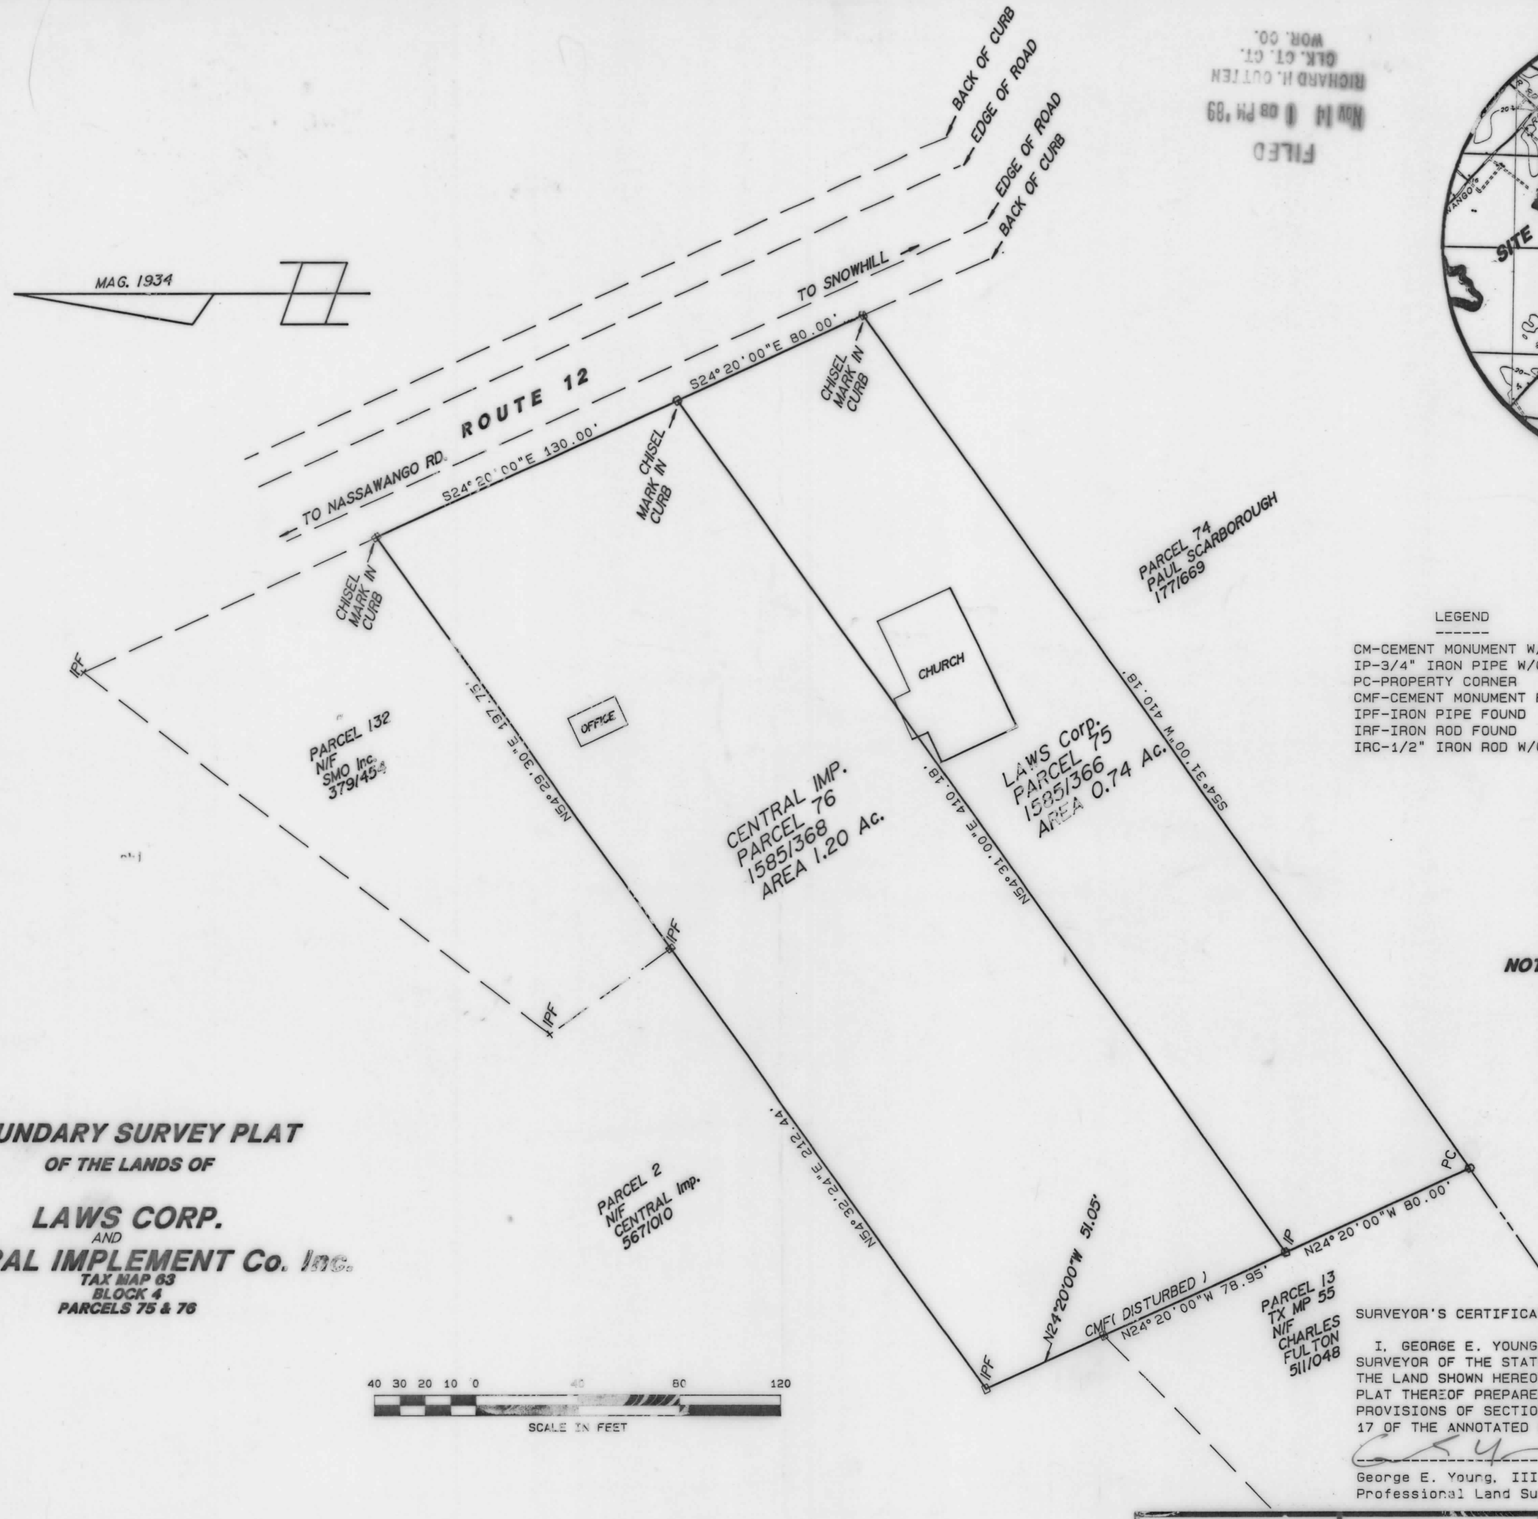

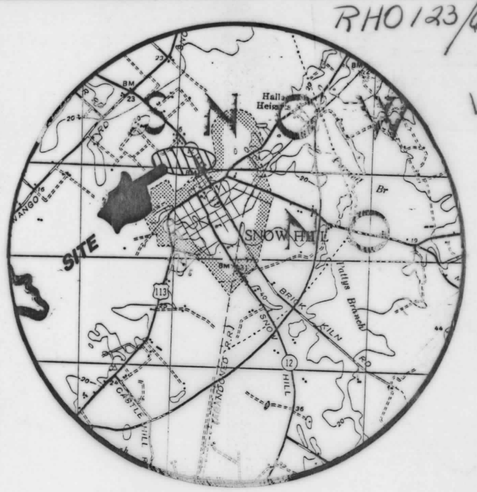

VICINITY MAP
1" = 1 MILE

LEGEND

CM-CEMENT MONUMENT W/CAP SET
IP-3/4" IRON PIPE W/CAP SET
PC-PROPERTY CORNER
CMF-CEMENT MONUMENT FOUND
IPF-IRON PIPE FOUND
IRF-IRON ROD FOUND
IRC-1/2" IRON ROD W/CAP

NOTE: CHURCH IS 3.5' ± OVER THE PROPERTY LINE.

BOUNDARY SURVEY PLAT
OF THE LANDS OF
LAWS CORP.
AND
CENTRAL IMPLEMENT Co. Inc.
TAX MAP 63
BLOCK 4
PARCELS 75 & 76

SURVEYOR'S CERTIFICATE

I, GEORGE E. YOUNG, III, A REGISTERED LAND SURVEYOR OF THE STATE OF MARYLAND, DO CERTIFY THE LAND SHOWN HEREON HAS BEEN LAID OUT AND PLAT THEREOF PREPARED IN ACCORDANCE WITH THE PROVISIONS OF SECTIONS 59, 60, 61, AND ARTICLE 17 OF THE ANNOTATED CODE OF MARYLAND.

11/6/89
George E. Young, III DATE
Professional Land Surveyor No. 10854

STATE OF MARYLAND
GEORGE EDWIN YOUNG, III
No. 10854
REGISTERED
PROFESSIONAL LAND SURVEYOR

REVISIONS

SURVEY: 09-18-89 SCALE: 1" = 40'
LOCATION: SNOWHILL, MARYLAND
ELECTION DISTRICT: SNOWHILL No.2
WORCESTER COUNTY, MARYLAND
AREA: AS SHOWN FILE No. 89106

GEORGE E. YOUNG, III, P.C.
ENGINEERS & SURVEYORS
1504 MARKET STREET (301) 957-2149
POCOMOKE, MD 21851 (301) 632-2434

147440
TCA 301-565-3340

MSA CSU 2157-2592

Maryland State Archives