RHO 125/2 ✓

FILED
FEB 15 88 PM 3:30
RICHARD H. OUTTEN
CLK. CT. CT.
WOR. CO.

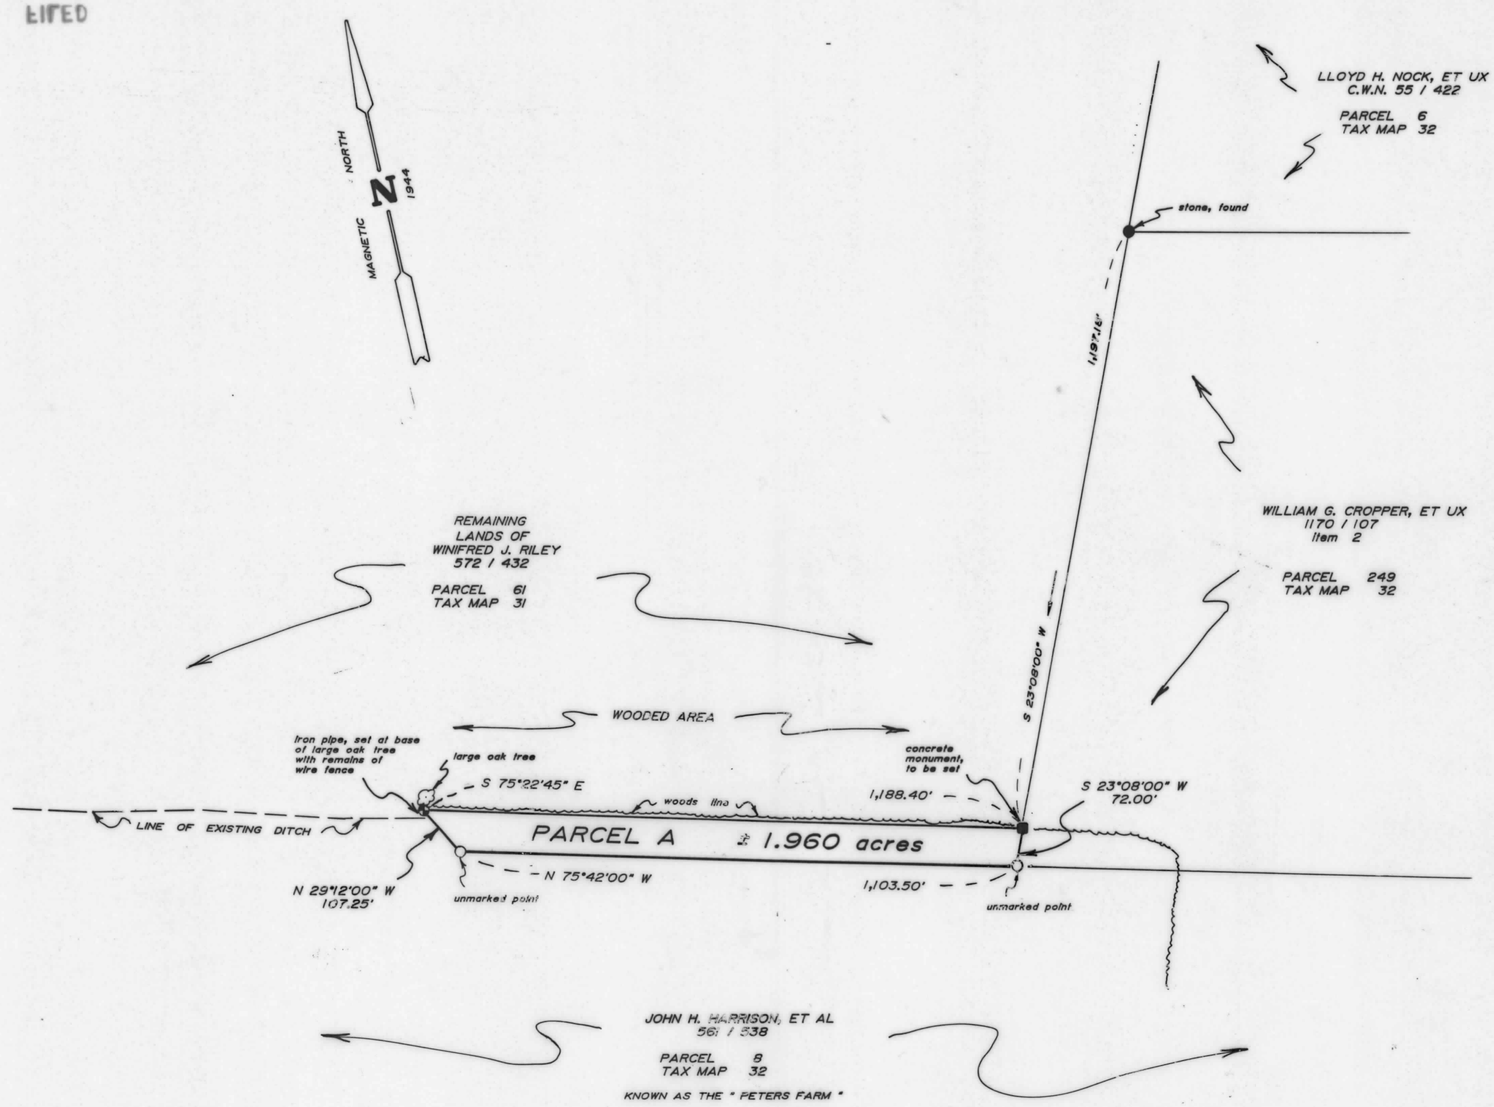

CLERK OF
CIRCUIT COURT
RICHARD H OUTTEN

REC FEE 3.00
TOTL 3.00
6735CKEK 3.00
01 01990 2-12P12:09

REC FEE 3.00
TOTL 3.00
6735CKEK 3.00
01 01990 2-12P12:

STATE OF MARYLAND
LAYTON E. BUNTING JR.
No. 142
REGISTERED
PROPERTY LINE SURVEYOR

L E Bunting Jr

NOTE:

Parcel A, an addition to the Harrison Tract as shown on this plat, is not being created as a separate lot. Parcel A is to become a part of the lands of J. H. Harrison, et al, known as the " Peters Farm".

L. E. Bunting Surveys, Inc.
MARYLAND & VIRGINIA
LAND SURVEYING
24 BROAD STREET
BERLIN, MARYLAND 21811
301-641-3313

PLAT OF SURVEY

SHOWING
LANDS TO BE CONVEYED TO
JOHN H. HARRISON, HALE HARRISON AND HELEN HARRISON FAUCETTE
FROM
WINIFRED J. RILEY

THIRD ELECTION DISTRICT
WORCESTER COUNTY, MARYLAND

SCALE 1" = 200' DATE 9 / 14 / 88
JOB NO. 3443 / 88

MSA CSU 2157-2730

Maryland State Archives