RHO 127/49

RHO 127/49

FILED
Oct 9 3 57 PM '90
RICHARD H. OUTTEN
CLK. CT. CT. RIGHTS

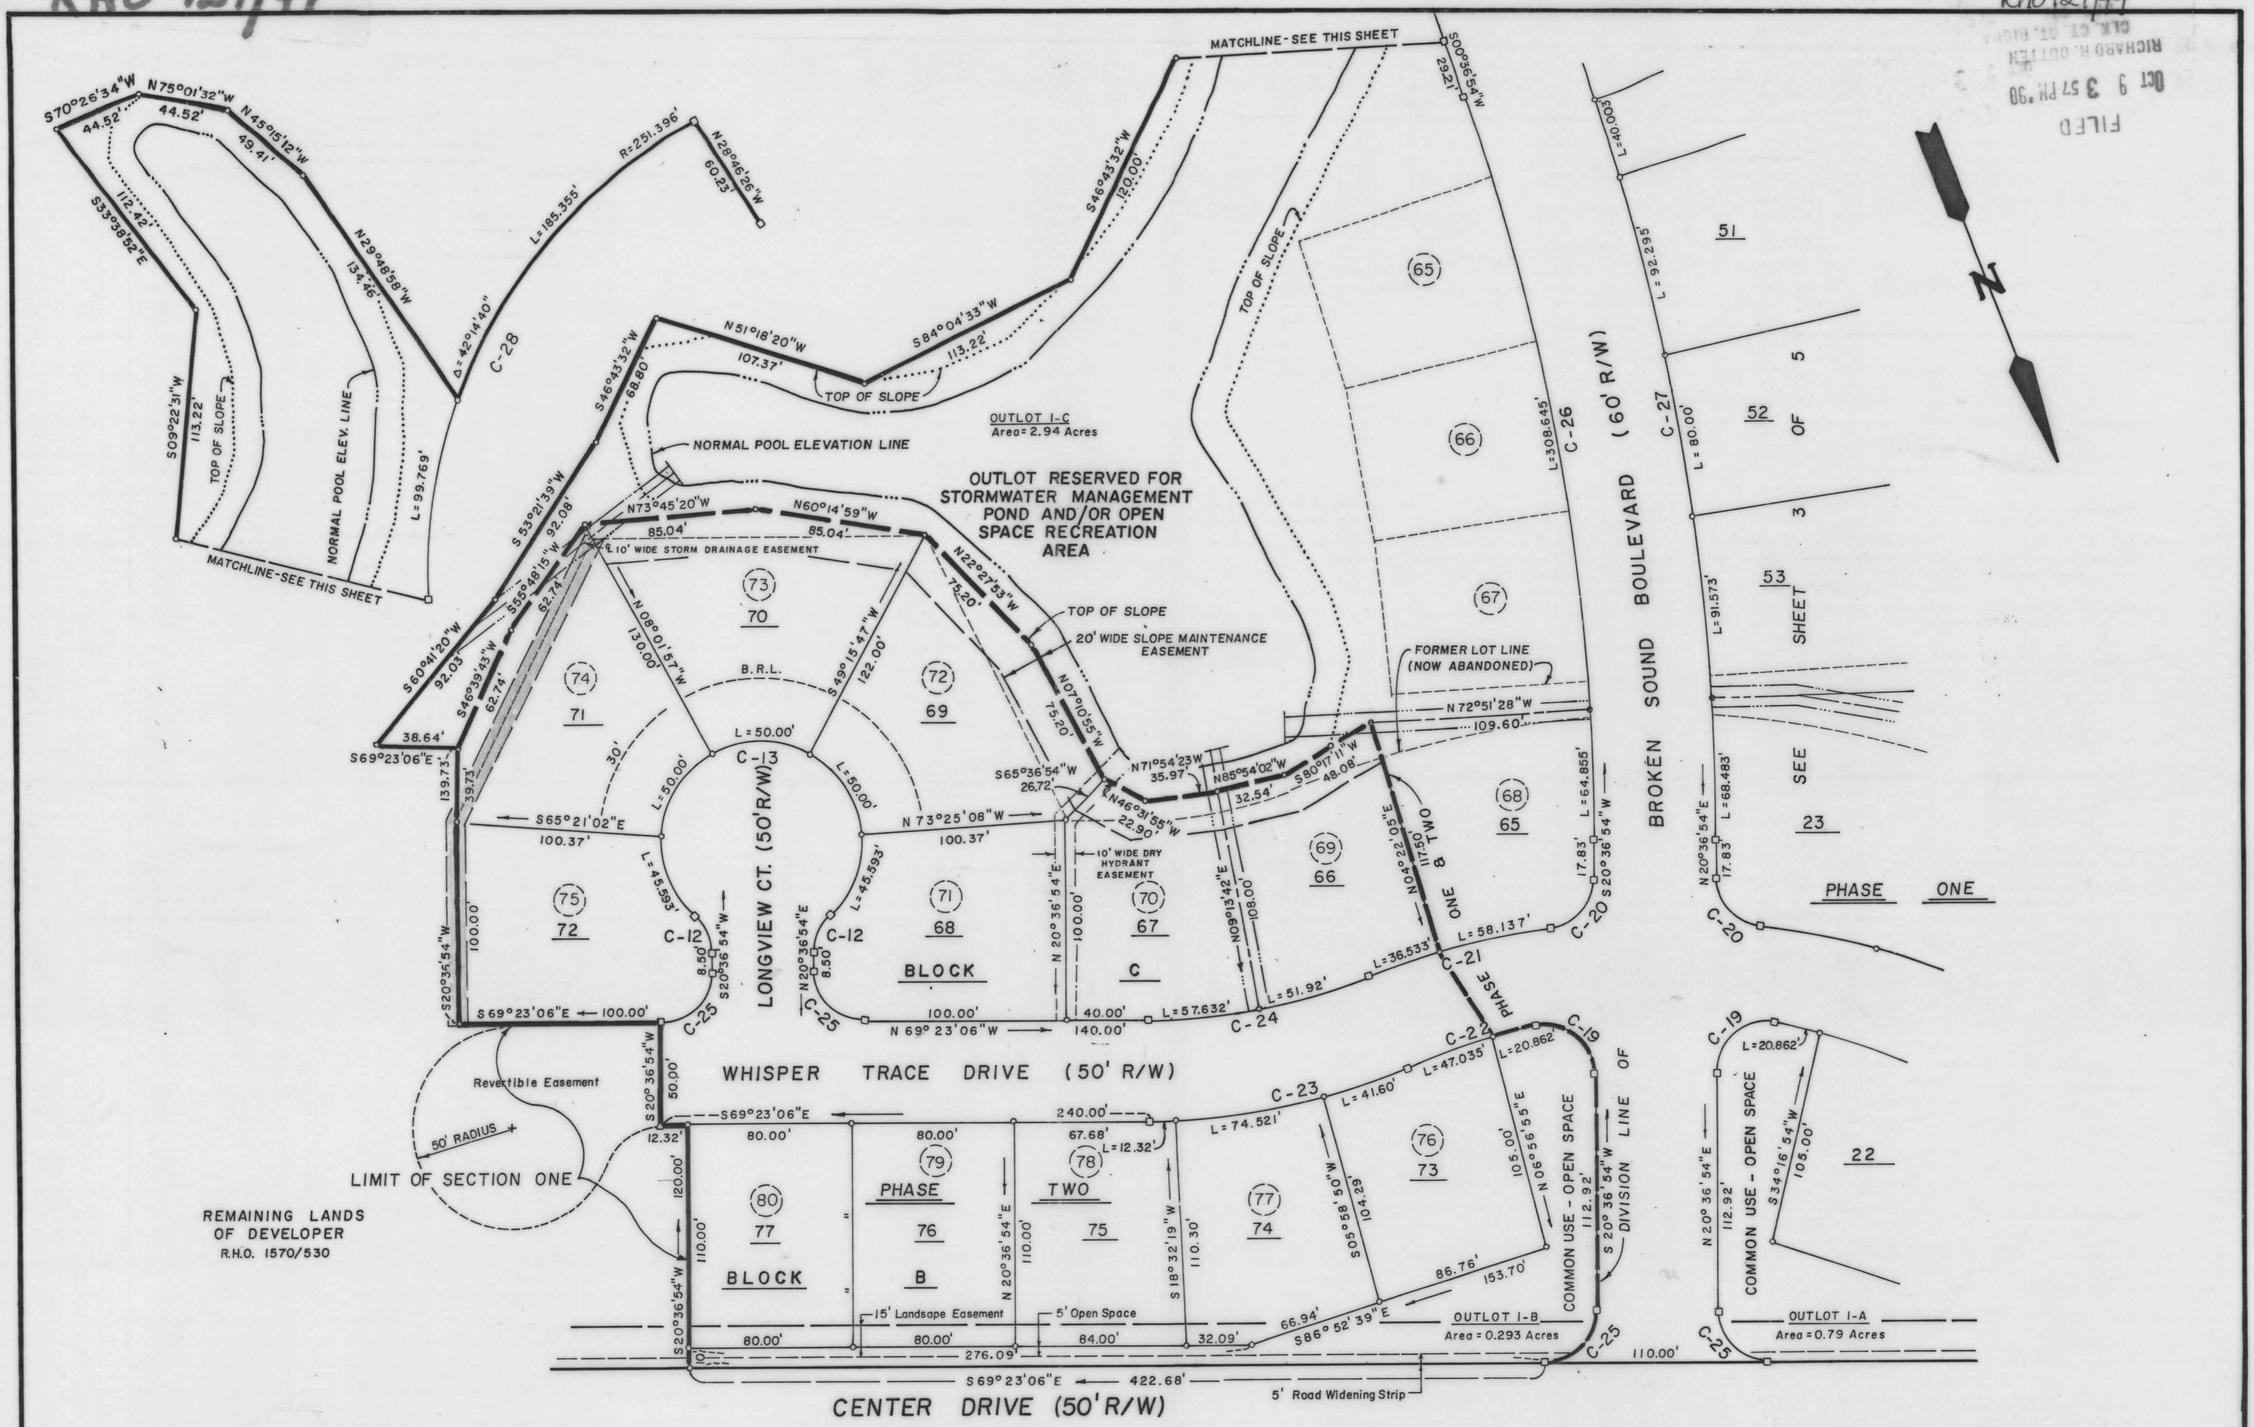

LEGEND

- △ DENOTES UNMARKED POINT
- DENOTES 10' WIDE STORM SEWER EASEMENTS.
- ○ DENOTES IRON ROD INTENDED TO BE SET
- □ DENOTES CONCRETE MONUMENT
- DENOTES 100 YEAR FLOODPLAIN, UNLESS OTHERWISE NOTED
- DENOTES LIMIT OF SECTION ONE BORDER
- DENOTES DIVISION LINE OF SECT. ONE PHASE ONE & TWO
- (70) DENOTES NUMBER OF FORMER LOT (NOW ABANDONED)
- DENOTES FORMER LOT LINE (NOW ABANDONED), UNLESS OTHERWISE NOTED
- DENOTES FORMER DRY HYDRANT EASEMENT (NOW ABANDONED)

REVISED AND AMENDED

SECTION ONE

OYSTER HARBOR

Tenth Election District, Worcester County, Maryland

SCALE: 1" = 50'	REVISED: 9/3/90	DATE: July 1989
FILE: 2708/88	APPROVED:	DRAWN: P. NOONAN

Frank G. Lynch, Jr. And Associates, Inc.

Route 4, Box 299B Berlin, Maryland 21811 ph: 301-641-5773

RECORD PLAT	SHEET 4 OF 5

MSA CSU 2157-2890-4

Maryland State Archives