RHO 127/16

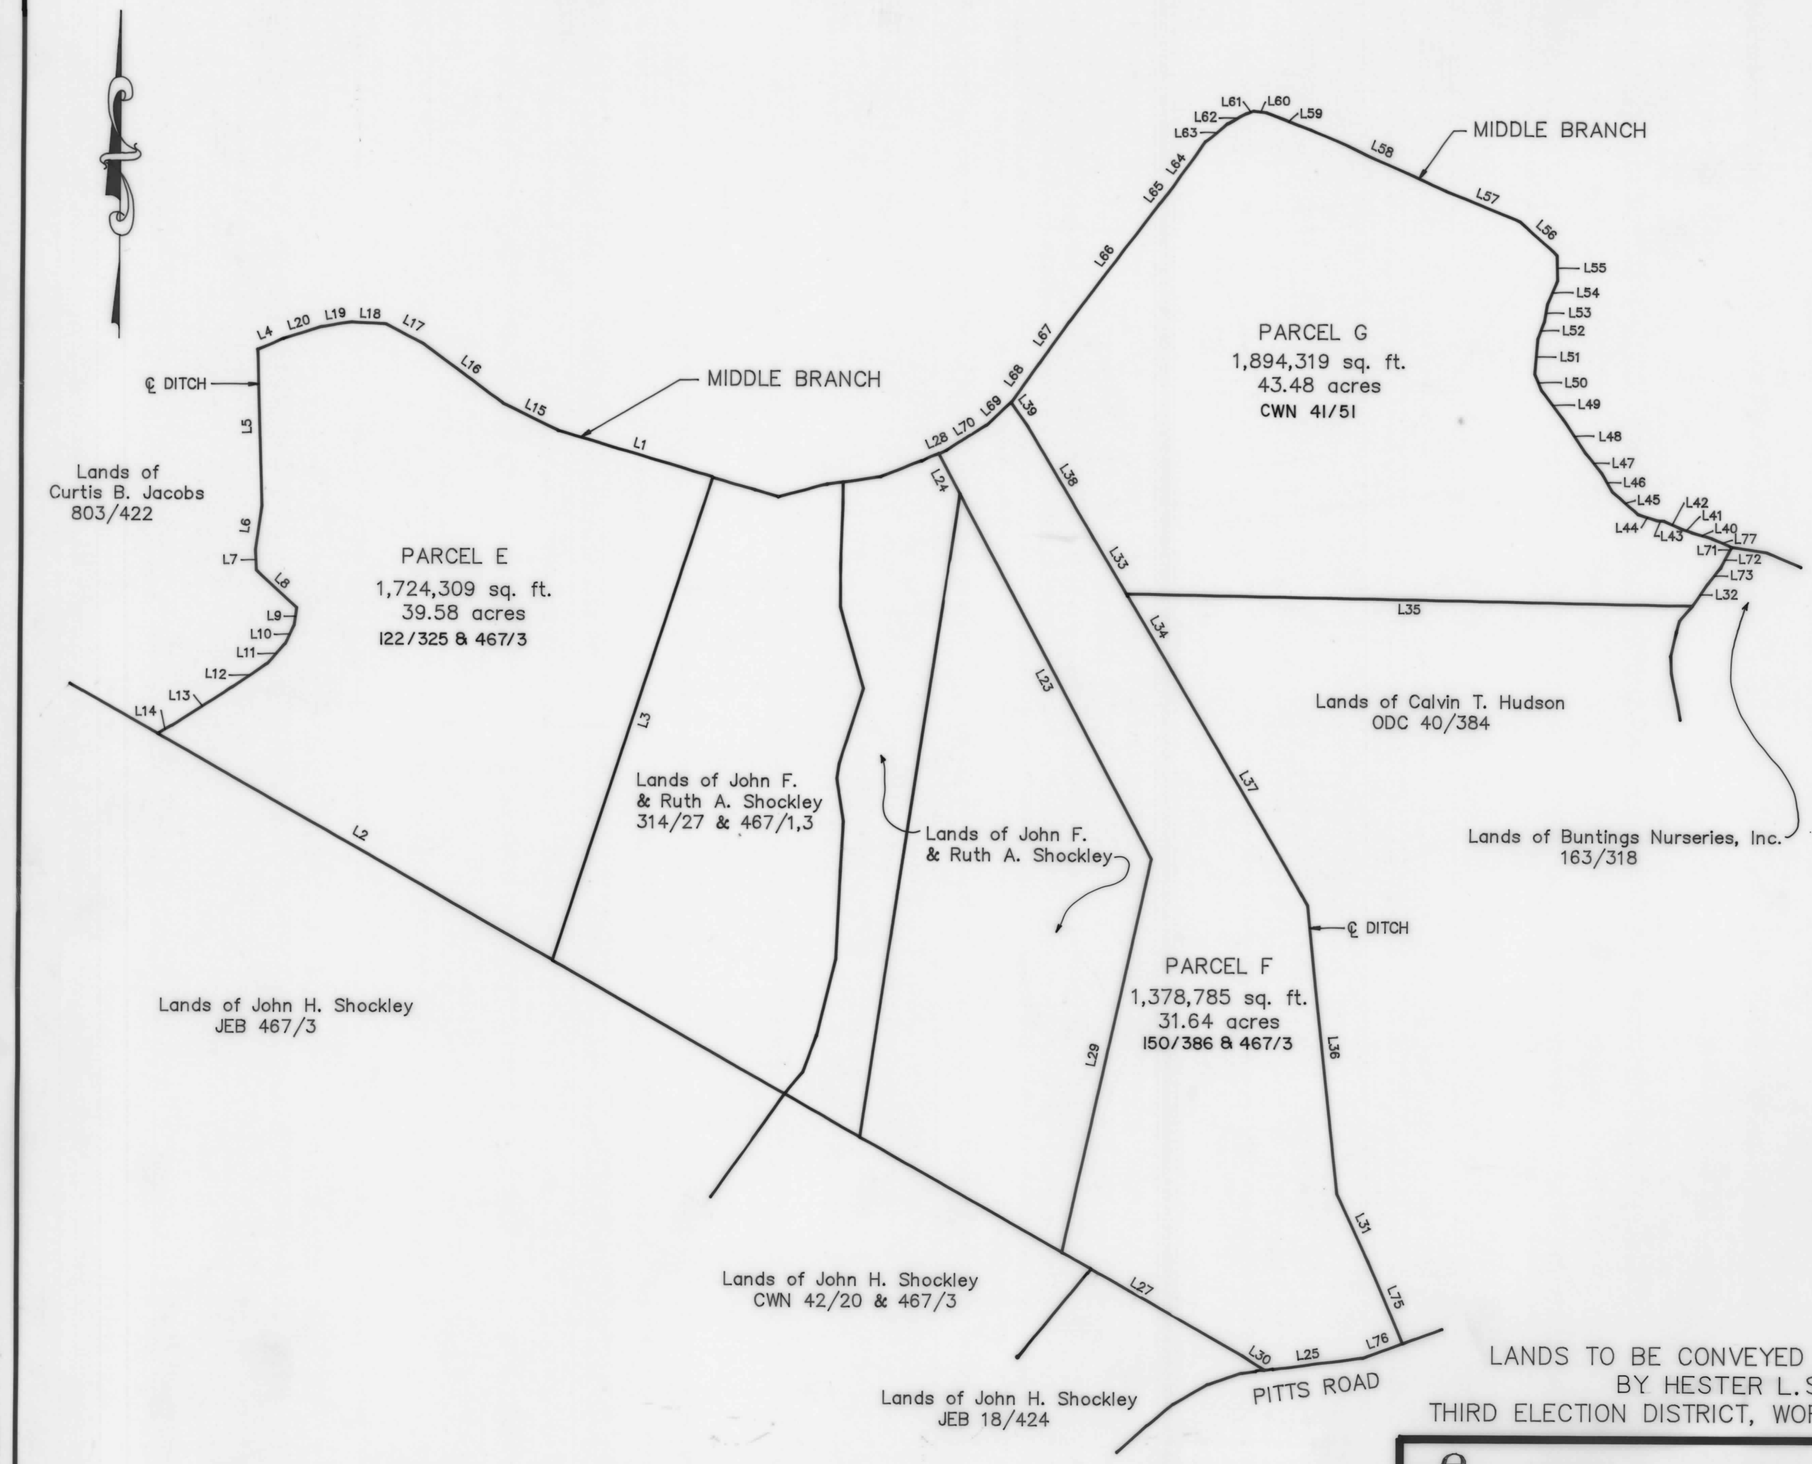

LINE	DIRECTION	DISTANCE
L1	S 73°45'00" E	478.42'
L2	S 80°47'11" E	1345.09'
L3	N 18°13'29" E	1491.76'
L4	S 86°48'55" W	83.69'
L5	N 01°59'02" W	456.25'
L6	N 08°27'08" E	130.56'
L7	N 03°08'12" W	80.39'
L8	N 48°00'17" W	163.51'
L9	N 08°25'23" E	51.05'
L10	N 26°03'38" E	60.90'
L11	N 42°12'42" E	79.07'
L12	N 56°10'52" E	124.47'
L13	N 57°19'02" E	211.32'
L14	S 61°12'07" W	46.16'
L15	S 84°15'35" E	182.24'
L16	S 54°03'30" E	289.65'
L17	S 62°14'31" E	125.88'
L18	S 86°43'46" E	102.76'
L19	N 80°32'16" E	89.15'
L20	N 72°53'51" E	119.61'
L23	S 28°17'11" E	1210.11'
L24	N 28°17'11" W	135.00'
L25	N 82°43'31" E	292.29'
L27	S 80°47'11" E	613.00'
L28	N 86°15'03" E	25.41'
L29	N 12°42'48" E	1180.00'
L30	S 57°47'11" E	76.75'
L31	N 25°08'02" W	222.25'
L32	N 34°59'31" E	80.11'
L33	N 31°04'08" W	191.22'
L34	N 31°04'08" W	271.90'
L35	S 89°04'08" E	1675.16'
L36	N 06°17'27" W	847.48'
L37	S 30°27'14" E	787.25'
L38	S 30°48'28" E	377.30'
L39	S 35°45'54" E	84.88'
L40	S 74°03'11" E	63.68'
L41	S 70°42'30" E	37.07'
L42	S 86°02'08" E	51.89'
L43	S 85°36'03" E	22.81'
L44	S 72°07'11" E	56.98'
L45	S 49°56'12" E	100.57'
L46	S 30°08'20" E	62.71'
L47	S 39°28'11" E	77.05'
L48	S 34°09'28" E	118.39'
L49	S 37°37'25" E	108.02'
L50	S 23°57'38" E	51.89'
L51	S 04°50'37" W	103.59'
L52	S 20°46'14" W	54.26'
L53	S 09°27'41" W	53.21'
L54	S 23°40'42" W	74.93'
L55	S 01°30'28" E	74.93'
L56	S 48°14'39" E	148.00'
L57	S 68°06'49" E	237.98'
L58	S 66°05'35" E	437.78'
L59	S 70°01'11" E	138.45'
L60	S 81°01'43" E	37.92'
L61	N 70°01'11" E	23.08'
L62	N 63°28'19" E	61.72'
L63	N 49°41'25" E	95.32'
L64	N 36°01'54" E	187.99'
L65	N 38°39'51" E	37.87'
L66	N 36°59'33" E	438.37'
L67	N 35°32'17" E	151.30'
L68	N 35°40'37" E	140.73'
L69	N 47°23'11" E	99.58'
L70	N 57°59'42" E	138.27'
L71	N 29°44'42" E	18.62'
L72	N 27°45'31" E	50.12'
L73	N 38°39'35" E	59.79'
L75	N 23°49'22" W	257.09'
L76	N 70°06'01" E	125.50'
L77	S 66°52'49" E	63.39'

REC FEE 3.00
TOTL 3.00
4548CKEK 3.00
02 01990 8-29A10:26

8/22/90

LANDS TO BE CONVEYED TO SHOWELL FARMS, INC.
BY HESTER L. SHOCKLEY
THIRD ELECTION DISTRICT, WORCESTER COUNTY, MARYLAND

p&lA PETER E. LOEWENSTEIN & ASSOCIATES, INC.
ENGINEERING – SURVEYING – PLANNING
P.O. BOX 580 – FRANKFORD, DEL 19945

SURVEYED BY J. HEEGER	DATE AUGUST 1990	SHEET 2 OF 3
DRAWN BY L. VAN HOY	SCALE 1" = 300'	
CHECKED BY P.E.L.	JOB NO. 1903-154	

FILED
AUG 29 10 25 AM '90
RICHARD H. OUTTEN
CLK. CT. CT.
WOR. CO.

MSA CSU 2157-2895-2

Maryland State Archives