R116 T27/10 ✓

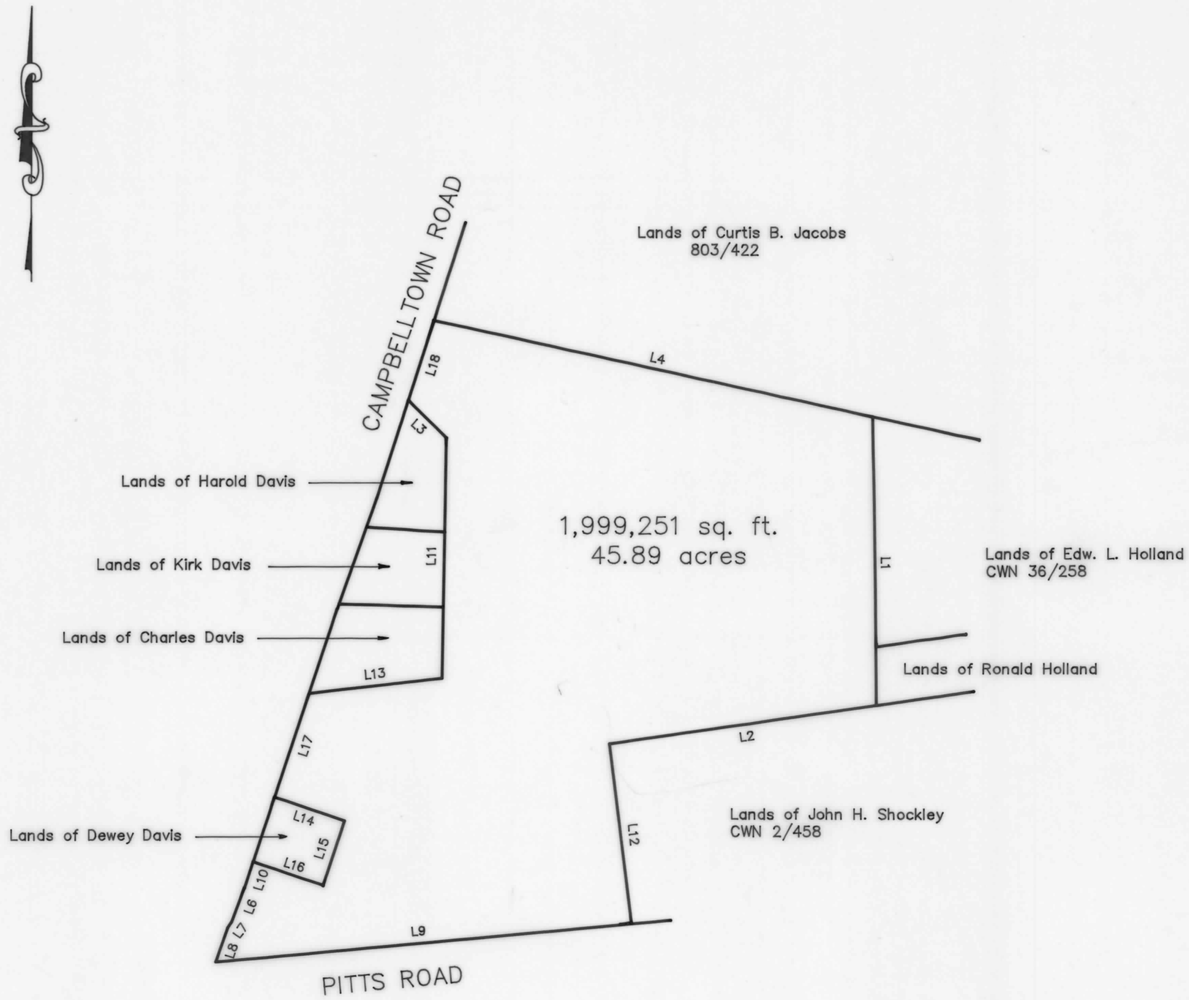

LINE	DIRECTION	DISTANCE
L1	S 00°53'21" E	841.92'
L2	N 81°49'25" E	792.00'
L3	N 45°41'18" W	157.48'
L4	S 77°49'45" E	1317.63'
L5	N 80°32'37" E	32.53'
L6	S 20°38'38" W	106.74'
L7	S 34°29'23" W	19.34'
L8	S 19°18'34" W	106.21'
L9	N 84°41'18" E	1195.60'
L10	S 18°37'06" W	80.44'
L11	S 00°59'29" W	702.20'
L12	N 07°10'35" W	526.01'
L13	N 83°41'36" E	393.62'
L14	N 71°28'31" W	217.84'
L15	N 18°29'26" E	199.97'
L16	S 71°31'46" E	217.75'
L17	S 18°35'11" W	316.32'
L18	S 17°56'37" W	244.73'

REC FEE 3.00
TOTL 3.00
4090CKEK 3.00
12 01990 8-23 A9:36

STATE OF MARYLAND
PETER E. LOEWENSTEIN
NO. 9439
REGISTERED
PROFESSIONAL LAND SURVEYOR

8/17/90

LANDS TO BE CONVEYED TO SHOWELL FARMS, INC.
BY BUNTING NURSERIES, INC.
THIRD ELECTION DISTRICT, WORCESTER COUNTY, MARYLAND

PETER E. LOEWENSTEIN & ASSOCIATES, INC.
ENGINEERING – SURVEYING – PLANNING
P.O. BOX 580 – FRANKFORD, DEL 19945

SURVEYED BY J. HEEGER	DATE AUGUST 1990	SHEET 2 OF 3
DRAWN BY L. VAN HOY	SCALE 1" = 300'	
CHECKED BY P.E.L.	JOB NO. 1903-154	

FILED
AUG 23 9 36 AM '90
RICHARD H. DUTTEN
CLK. CT. CT.
WOR. CO.

MSA CSU 2157-2952-2

Maryland State Archives