RHO 127/44

ELEVATION IN FEET
NGVD

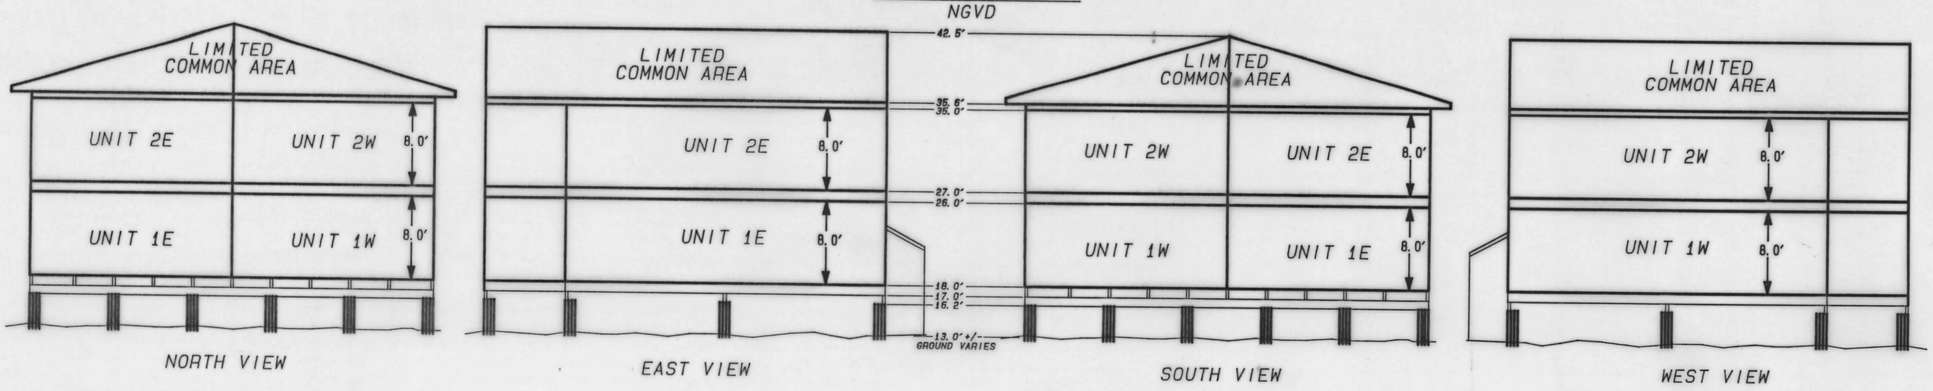

NORTH VIEW

EAST VIEW

SOUTH VIEW

WEST VIEW

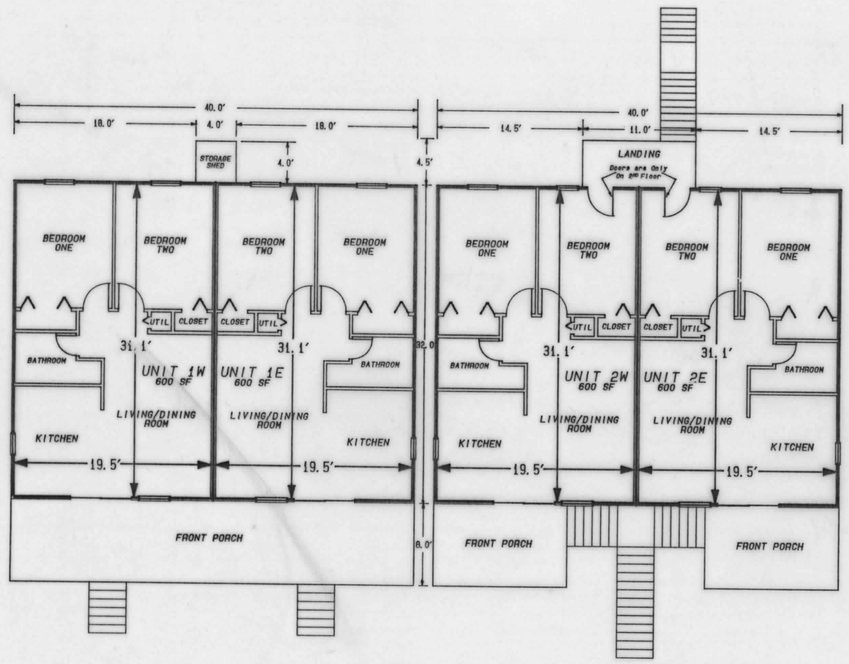

FIRST FLOOR

SECOND FLOOR

OCEAN ZEPHYR Condominium

OCEAN CITY, MARYLAND

Owner: Ocean Zephyr, Inc.

P. O. Box 108, Brooklandville, Md. 21801

STATE OF MARYLAND
GEORGE A. CHAPMAN
REGISTERED PROFESSIONAL LAND SURVEYOR

G. A. CHAPMAN & ASSOCIATES
P. O. BOX 301
SALISBURY, MD. 21801
PH. 301-742-9187

FLOOR PLANS and ELEVATIONS

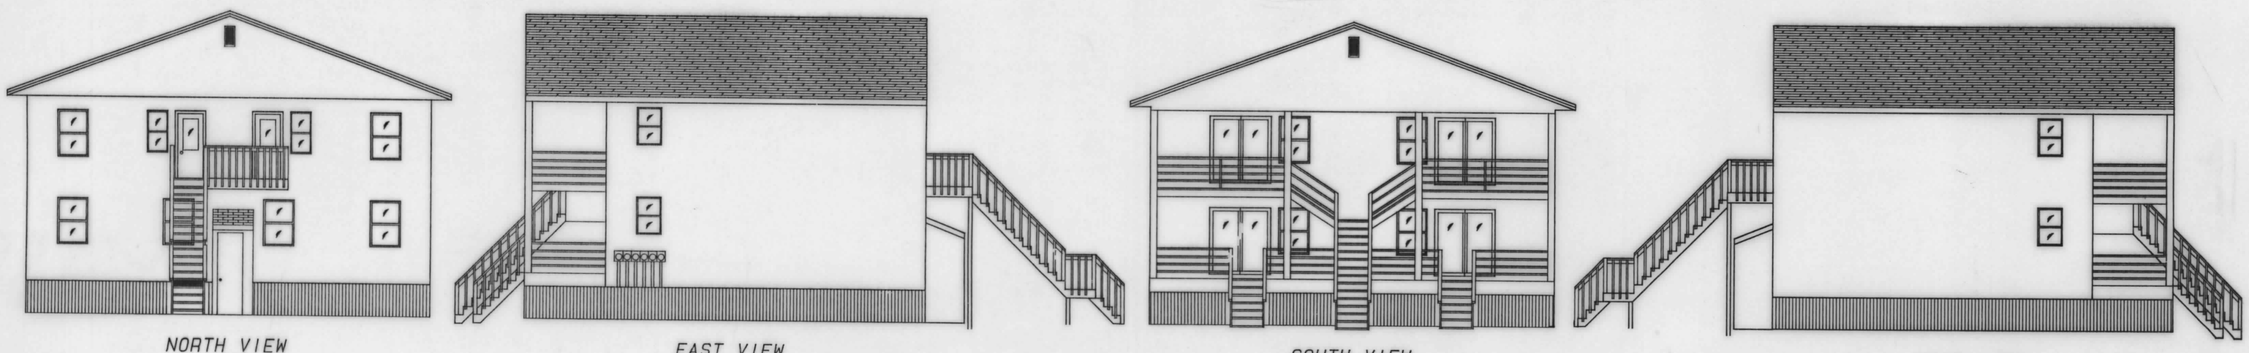

NORTH VIEW

EAST VIEW

SOUTH VIEW

WEST VIEW

SHEET 2 of 2

MSA CSU 2157-2958-2

Maryland State Archives