R. H. O. 128/36

RHO 128/34

FILED
Dec 18 10 41 AM '90
RICHARD H. OUTTEN
CLK. CT. CT.
WOR. CO.

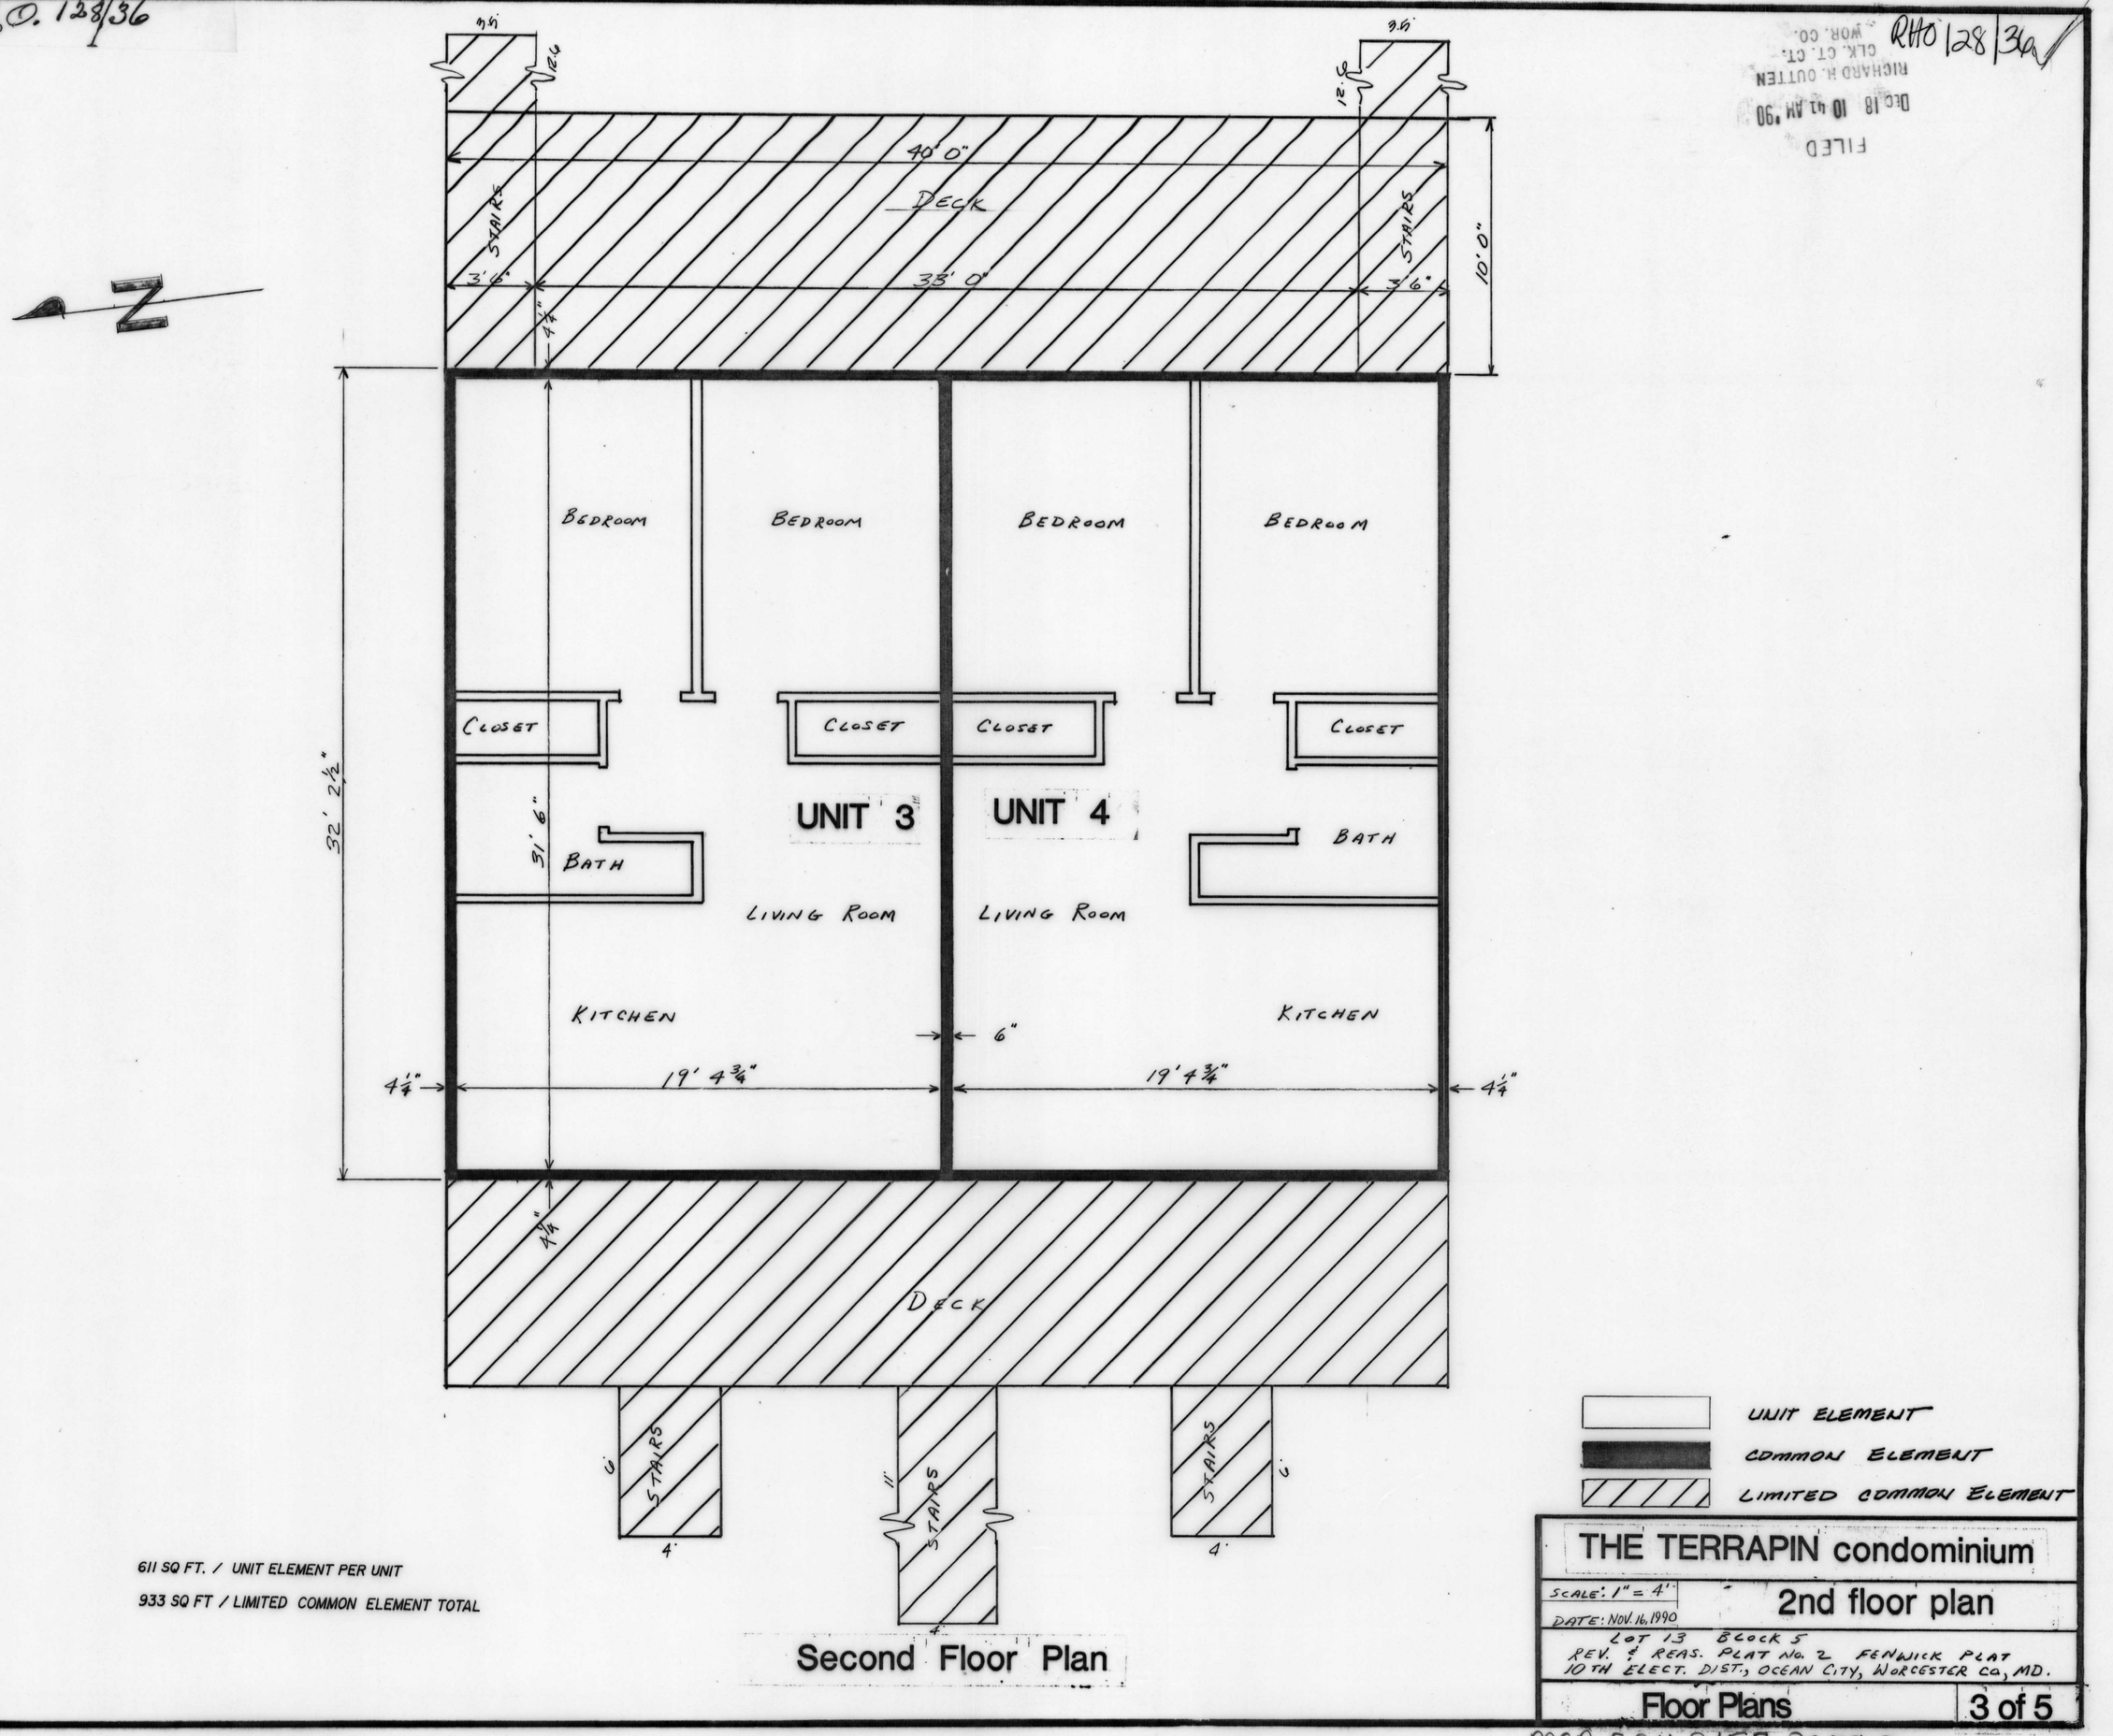

611 SQ FT. / UNIT ELEMENT PER UNIT

933 SQ FT / LIMITED COMMON ELEMENT TOTAL

Second Floor Plan

UNIT ELEMENT

COMMON ELEMENT

LIMITED COMMON ELEMENT

THE TERRAPIN condominium

SCALE: 1" = 4'

DATE: NOV. 16, 1990

2nd floor plan

LOT 13 BLOCK 5
REV. & REAS. PLAT NO. 2 FENWICK PLAT
10TH ELECT. DIST., OCEAN CITY, WORCESTER CO., MD.

Floor Plans | 3 of 5

MSA CSU 2157-2989-3

Maryland State Archives