R. H. O. 128/38

RHO 128/38

FILED
Dec 18 10 41 AM '90
RICHARD H. OUTTEN
CLK. CT. CT.
WOR. CO.

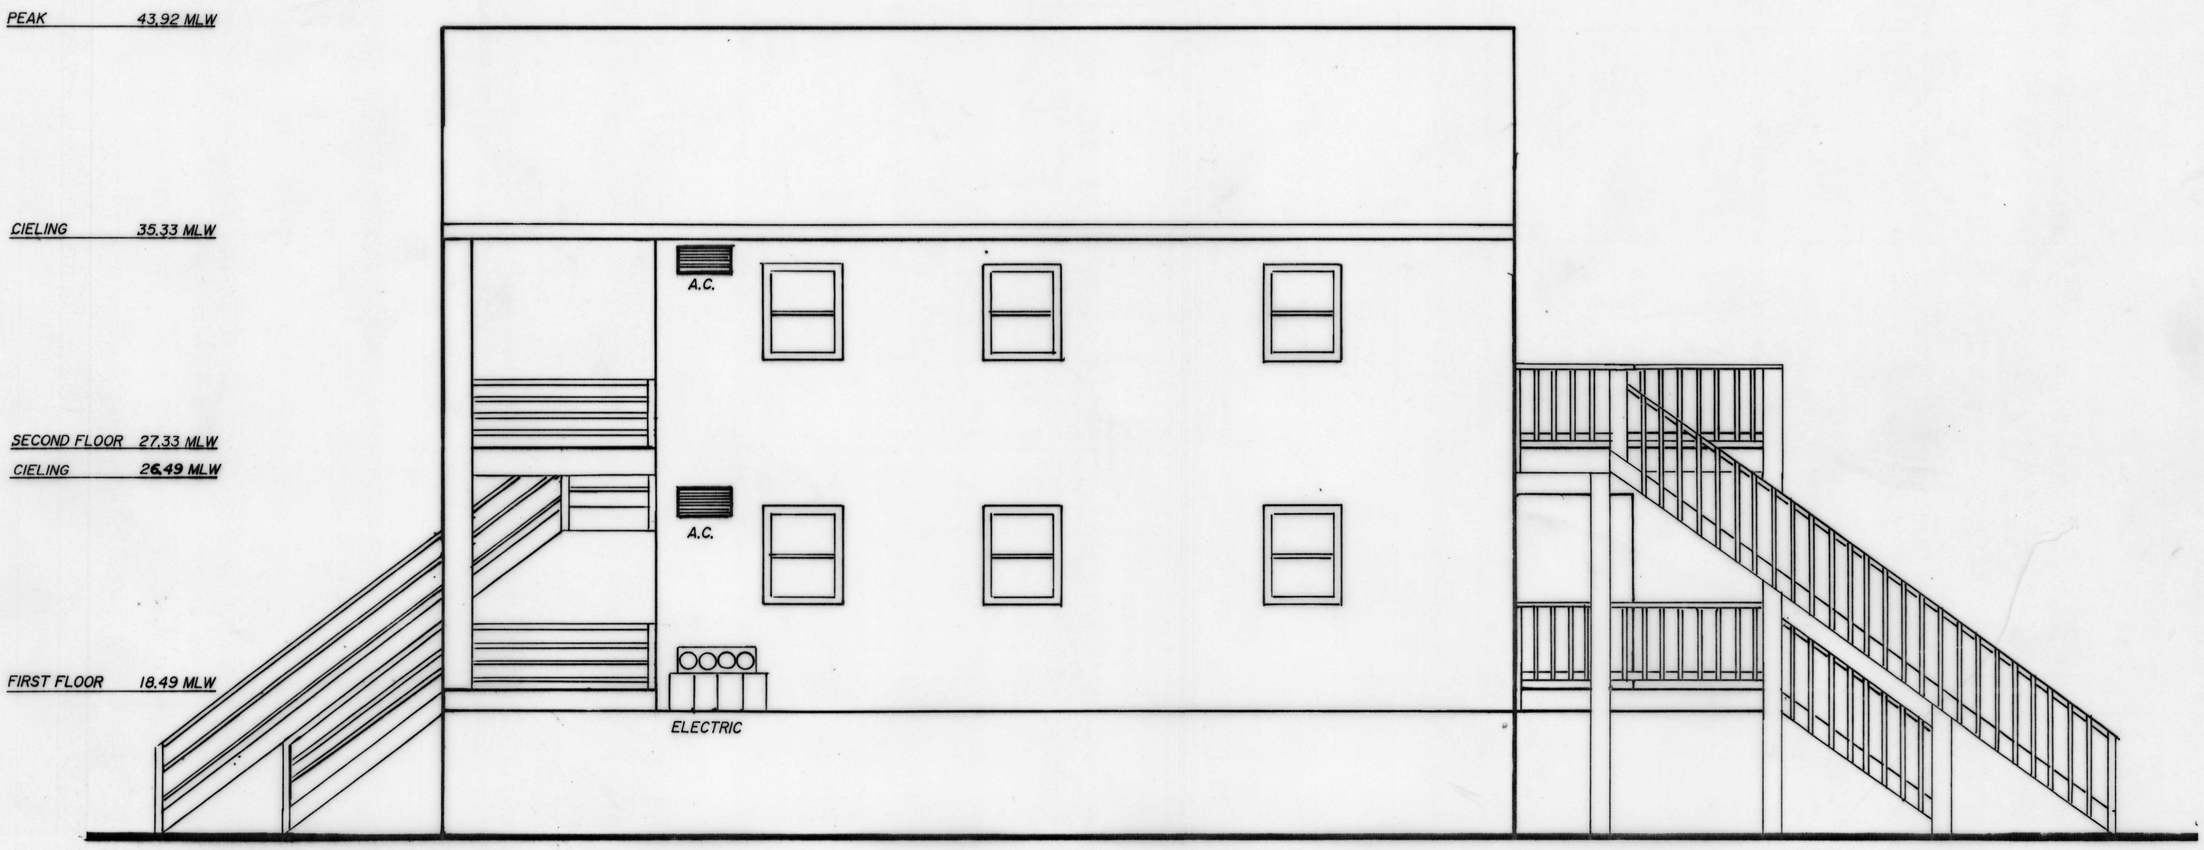

NOTE: ELEVATIONS ARE IN FEET ABOVE MEAN LOW WATER IN ATLANTIC OCEAN AT OCEAN CITY, MARYLAND, USING 1929 DATUM.

Right Side View

TERRAPIN CONDOMINIUM

DATE: NOV. 16, 1990

SCALE: 1" = 4'

LOT 13, BLOCK 5,
REVISED & REASSEMBLED PLAT NO. 2,
FENWICK PLAT, 10TH ELECTION DISTRICT,
OCEAN CITY
WORCESTER COUNTY, STATE OF MARYLAND

Elevation View | **5 of 5**

MSA CSU 2157-2989-5. PLAN NO. 901012-C

Maryland State Archives