RHO 128/8

RHO 128/8 ✓

RICHARD H. CUTLEN
CLK. CT. CIR.
NOV 13 1 54 PM '90
FILED

GENERAL NOTES

SCALE TLG 1/8" = 1'

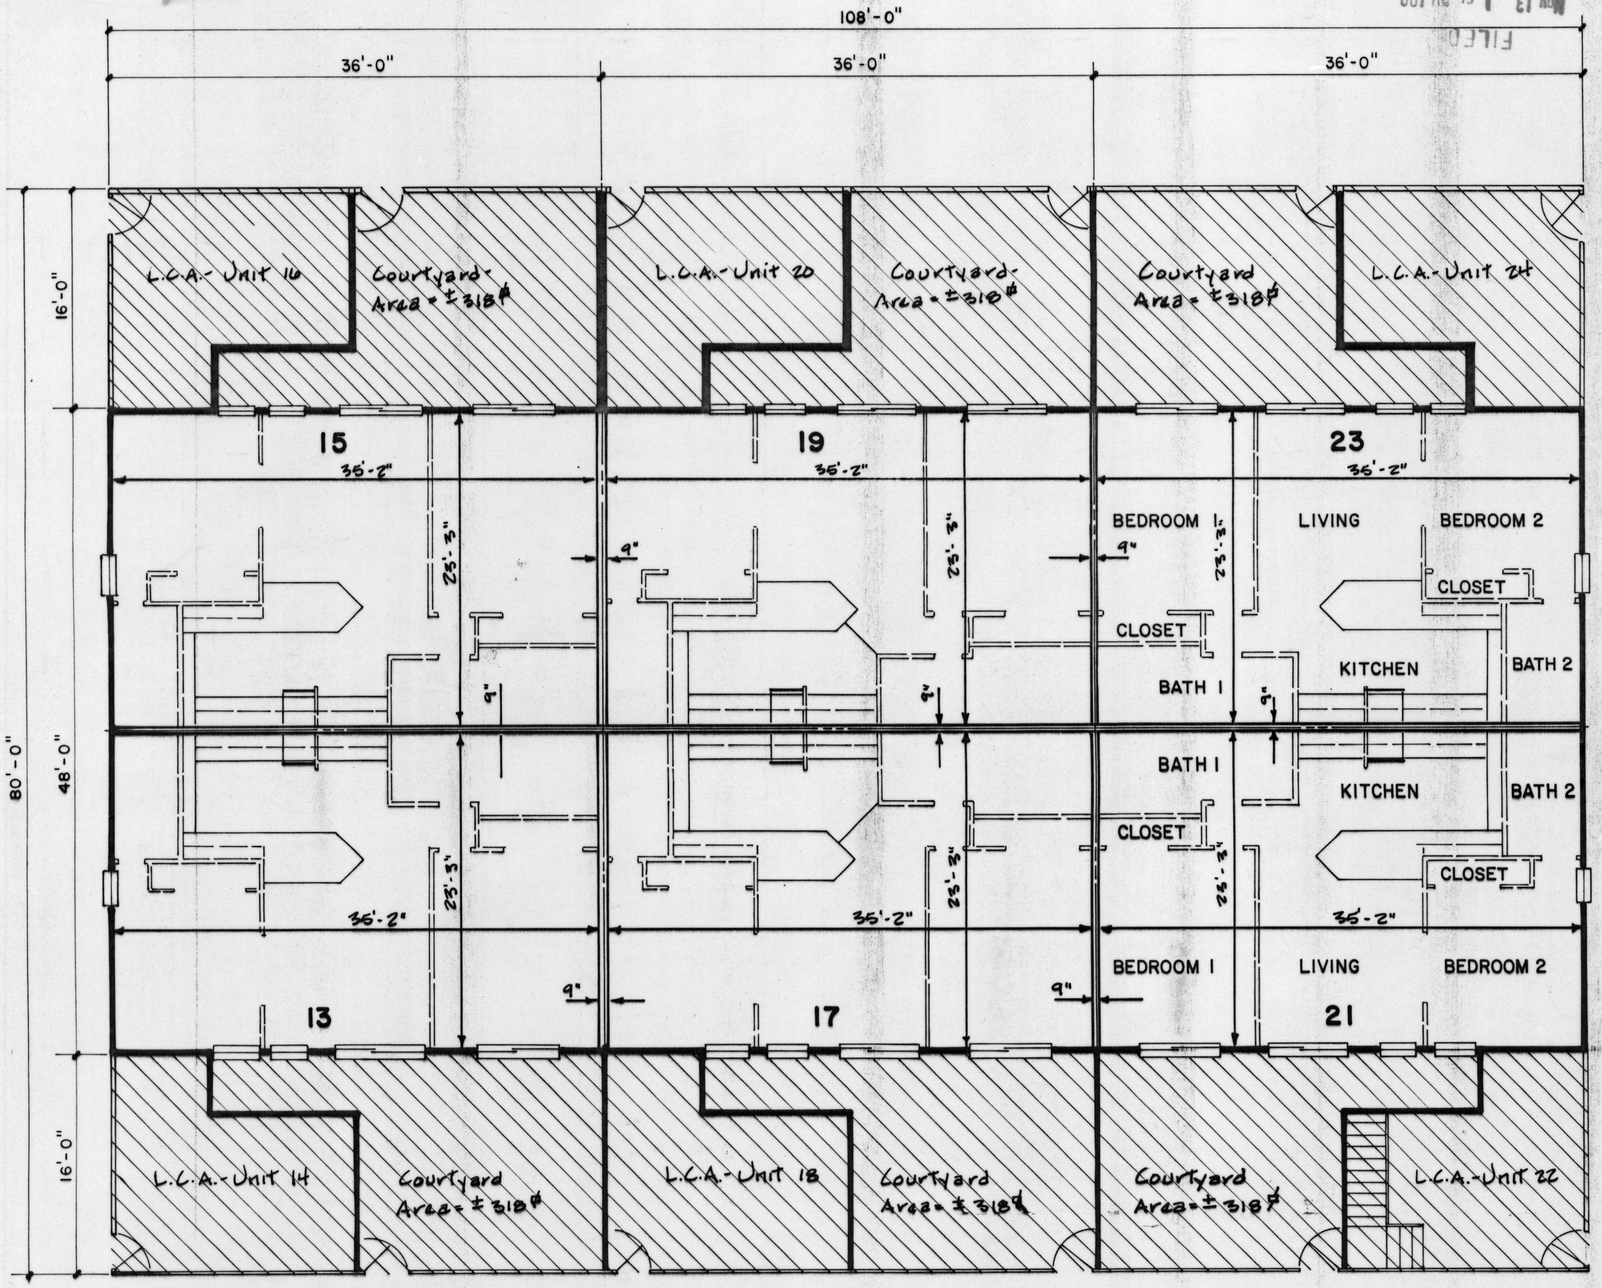

FIRST FLOOR PLAN, BUILDING No. 2

LEGEND

COMMON AREA

LIMITED COMMON AREA

UNIT AREA ± 818 ☐'

CONDOMINIUM PLAT
LOTS 20 THRU 25
SEA PINE VILLAS
10th ELECTION DISTRICT
WORCESTER COUNTY, MARYLAND

R. Lee Gilliss, Surveyor
Rt 4 Box 435 • Berlin, MD 21811
(301) 641-4933

TLG Engineering Co.
311 Oakley St. • Cambridge, MD 21613
(301) 228-TADE

DRAWN BY: LEE	DATE: DEC. 1989	JOB No. 89-TLG-106
CHECKED BY: R.L.G./T.L.G.	SCALE: 1/8" = 1'-0"	SHEET 4 OF 6

MSA CSU 2157-3003-4

Maryland State Archives