RHO 128/58

FILED
JAN 2 1 22 PM '91
RICHARD H. OUTTEN
CLK. CT. CT.
WOR. CO.

RHO 128/58 ✓

N

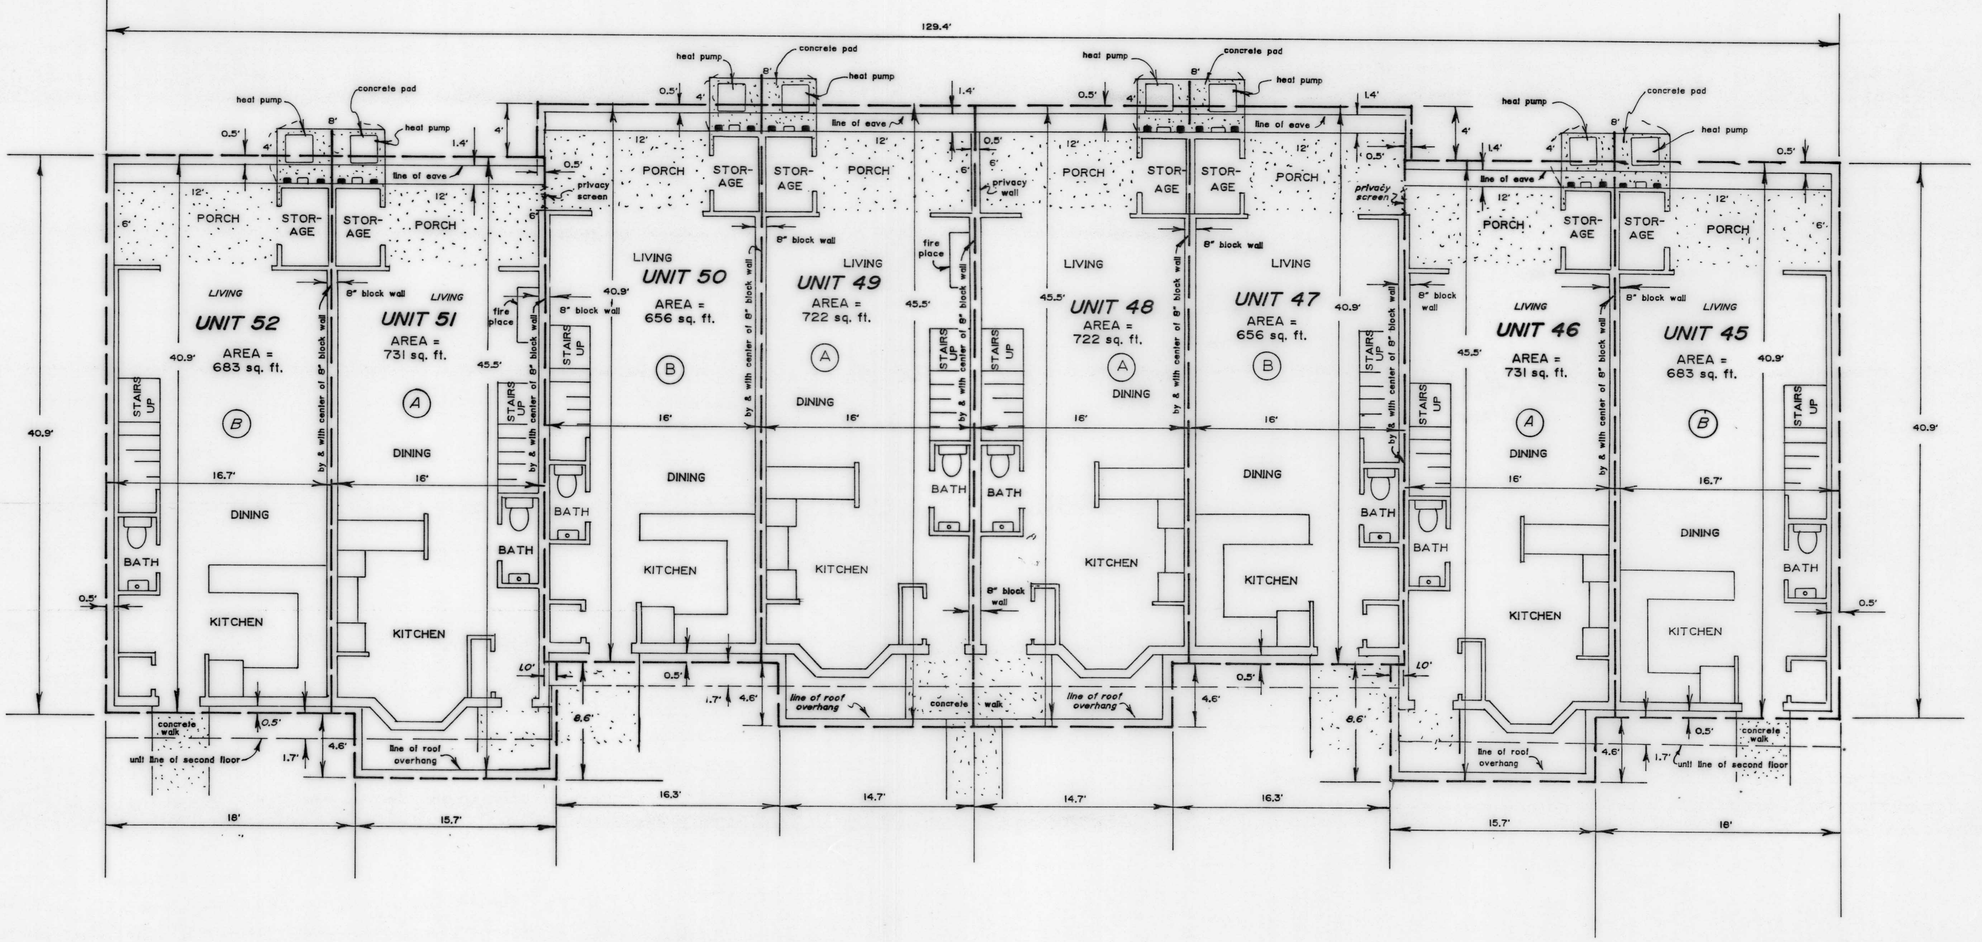

DENOTES UNIT LIMIT
(A) DENOTES LIMIT TYPE
DENOTES ELECTRIC METER
DENOTES TELEPHONE BOX

L. E. Bunting Surveys, Inc.
MARYLAND & VIRGINIA
LAND SURVEYING
24 BROAD STREET
BERLIN, MARYLAND 21811
301-641-3313

BUILDING G
FIRST FLOOR

UNITS 45, 46, 47, 48, 49, 50, 51 & 52

SUNSET VILLAGE
CONDOMINIUM
ROUTE 611 & SUNSET AVE.
TENTH ELECTION DISTRICT
WORCESTER COUNTY, MARYLAND

SCALE 1" = 8.0'
JOB NO. 2423 / 90
DATE 12 / 17 / 90
SHEET 4 of 6

MSACSU 2157-3013-4

Marvland State Archives