RHO 129/13

FILED
MAR 15 9 28 AM '91
RICHARD H. OUTTEN
CLK. CT. CT.
WOR. CO.

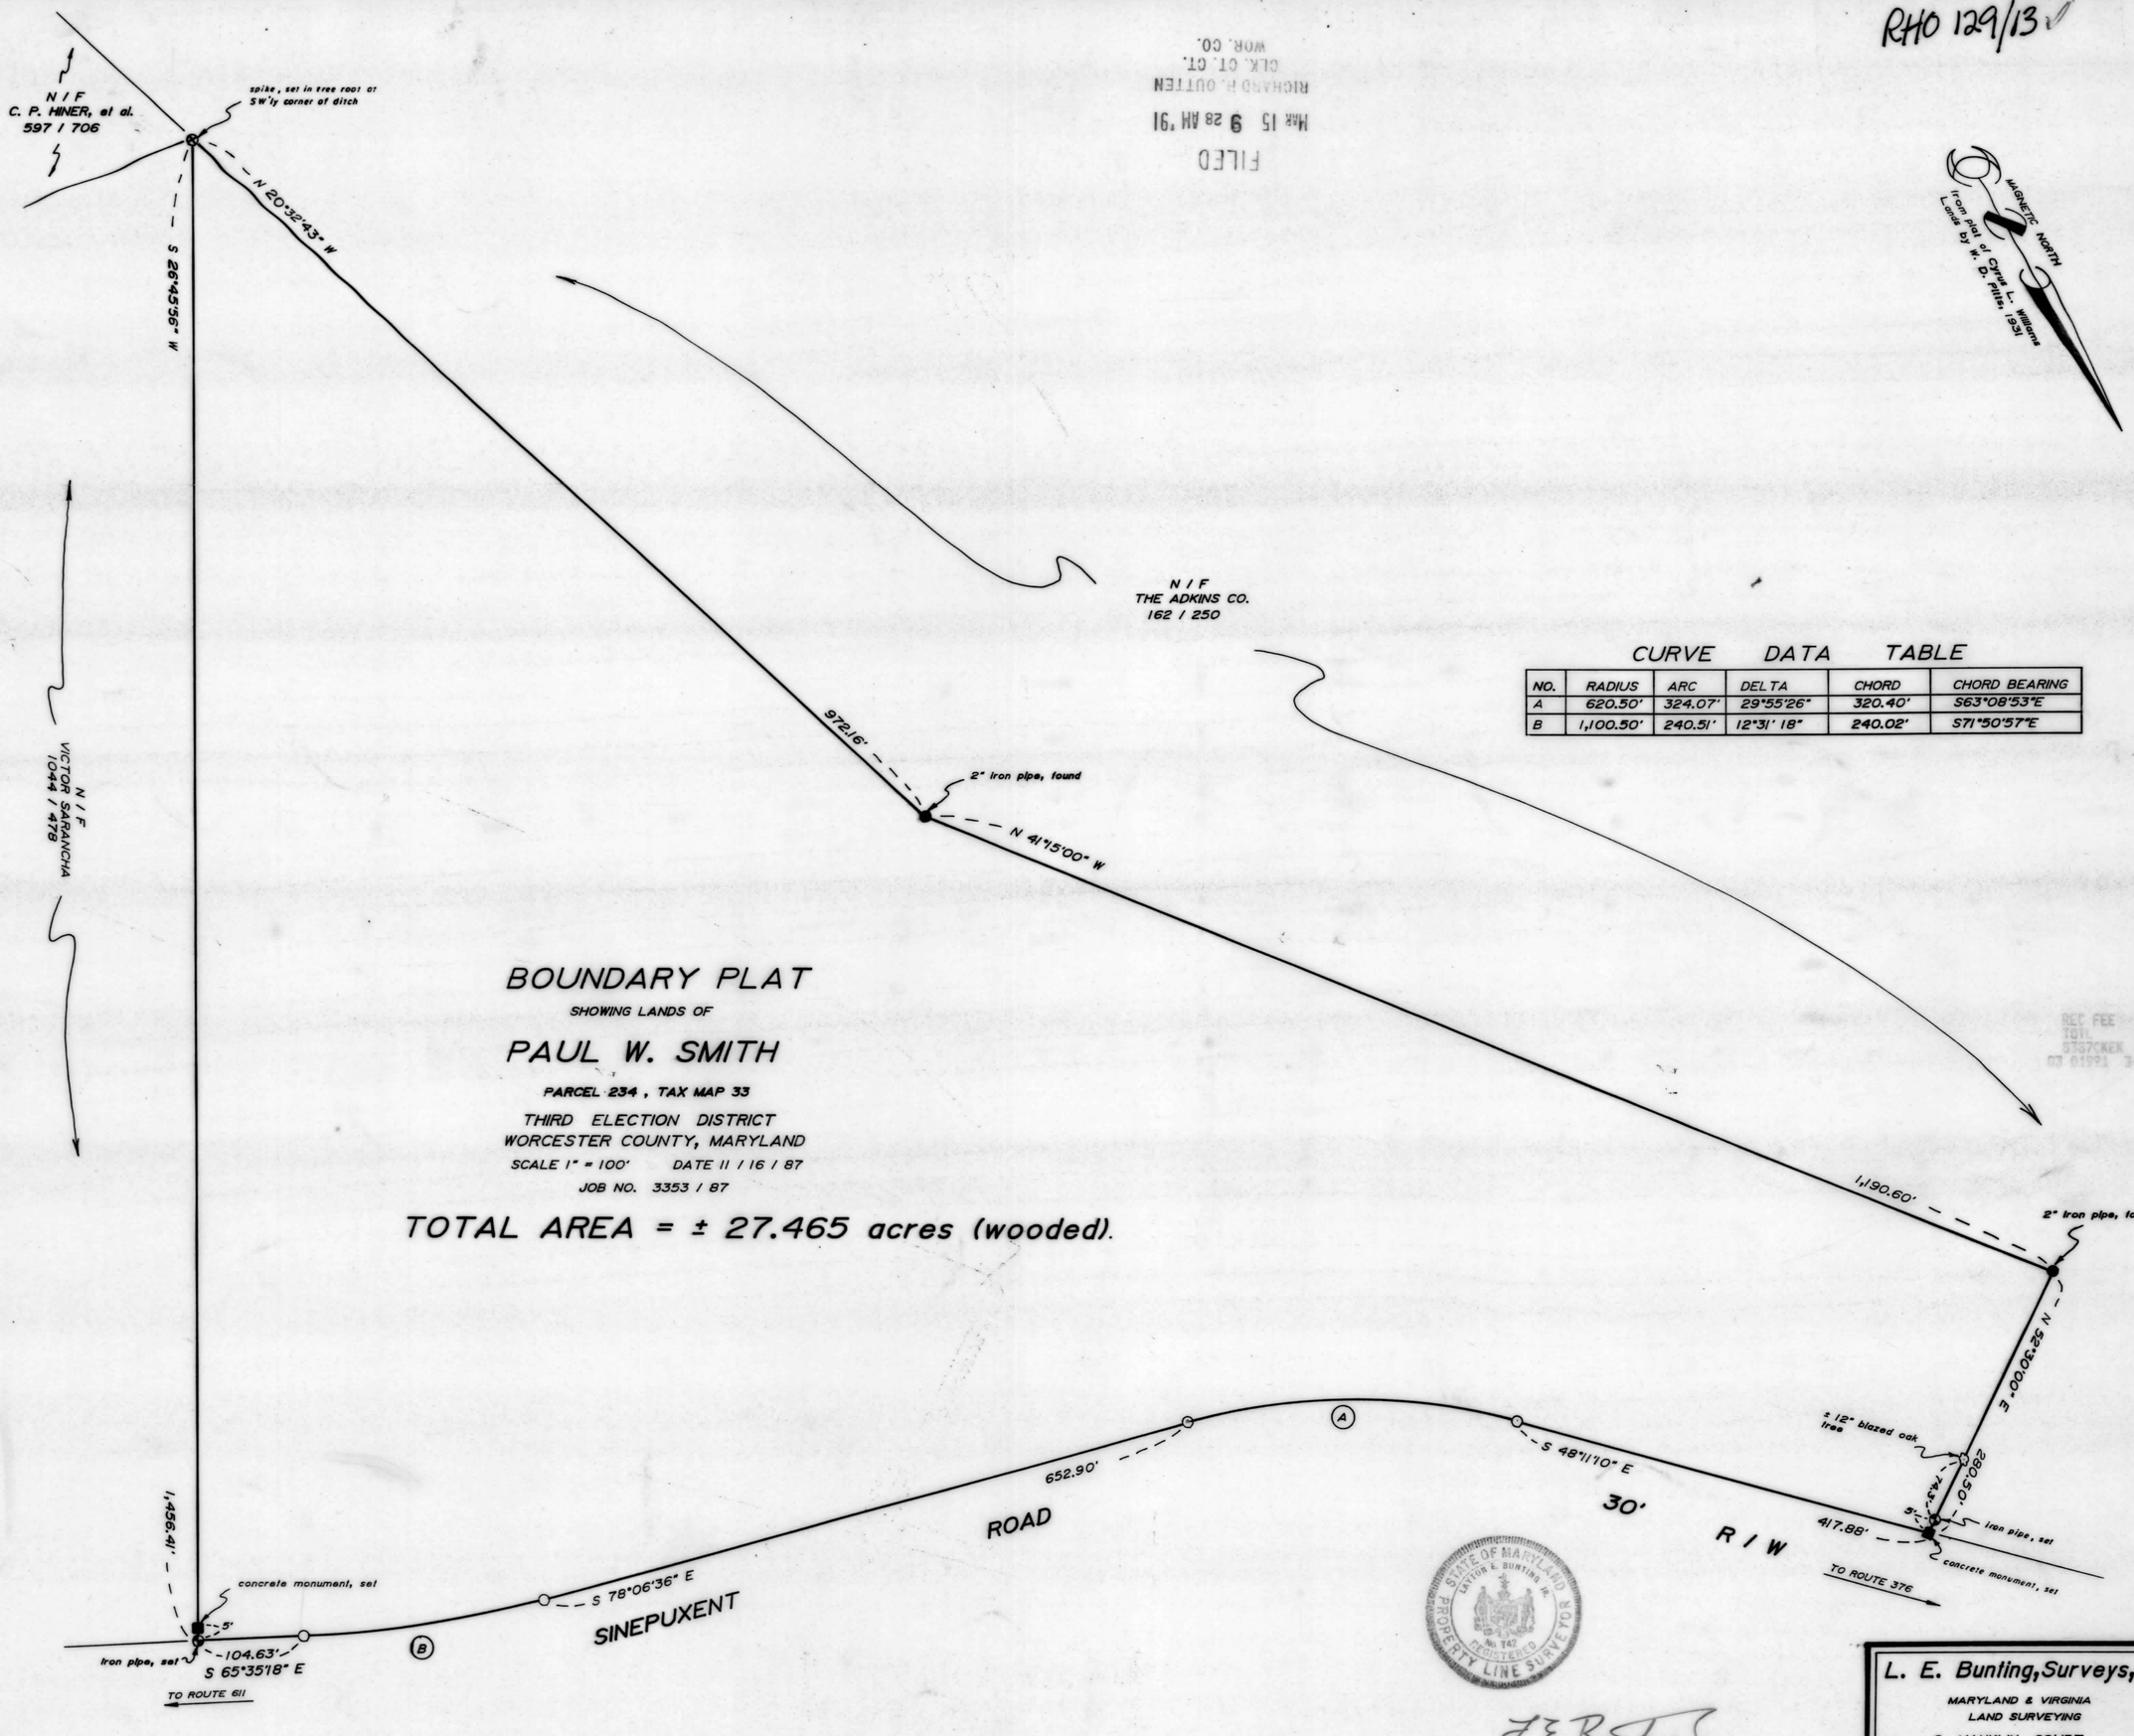


## CURVE DATA TABLE

| NO. | RADIUS | ARC | DELTA | CHORD | CHORD BEARING |
|---|---|---|---|---|---|
| A | 620.50' | 324.07' | 29°55'26" | 320.40' | S63°08'53"E |
| B | 1,100.50' | 240.51' | 12°31' 18" | 240.02' | S71°50'57"E |

# BOUNDARY PLAT

SHOWING LANDS OF

## PAUL W. SMITH

PARCEL 234, TAX MAP 33

THIRD ELECTION DISTRICT
WORCESTER COUNTY, MARYLAND

SCALE 1" = 100' DATE 11 / 16 / 87

JOB NO. 3353 / 87

**TOTAL AREA = ± 27.465 acres (wooded).**

STATE OF MARYLAND
LATTON E. BUNTING JR.
No. 742
REGISTERED
PROPERTY LINE SURVEYOR

L E Bunting


L. E. Bunting, Surveys, Inc.
MARYLAND & VIRGINIA
LAND SURVEYING
6 MANKLIN COURT
BERLIN, MARYLAND 21811
301-641-7700


MSA CSU 2157-3052


Maryland State Archives