RHO 129/16 ✓

FILED
Mar 28 4 10 PM '91
RICHARD H. OUTTEN
CLK. CT. CT.
WOR. CO.

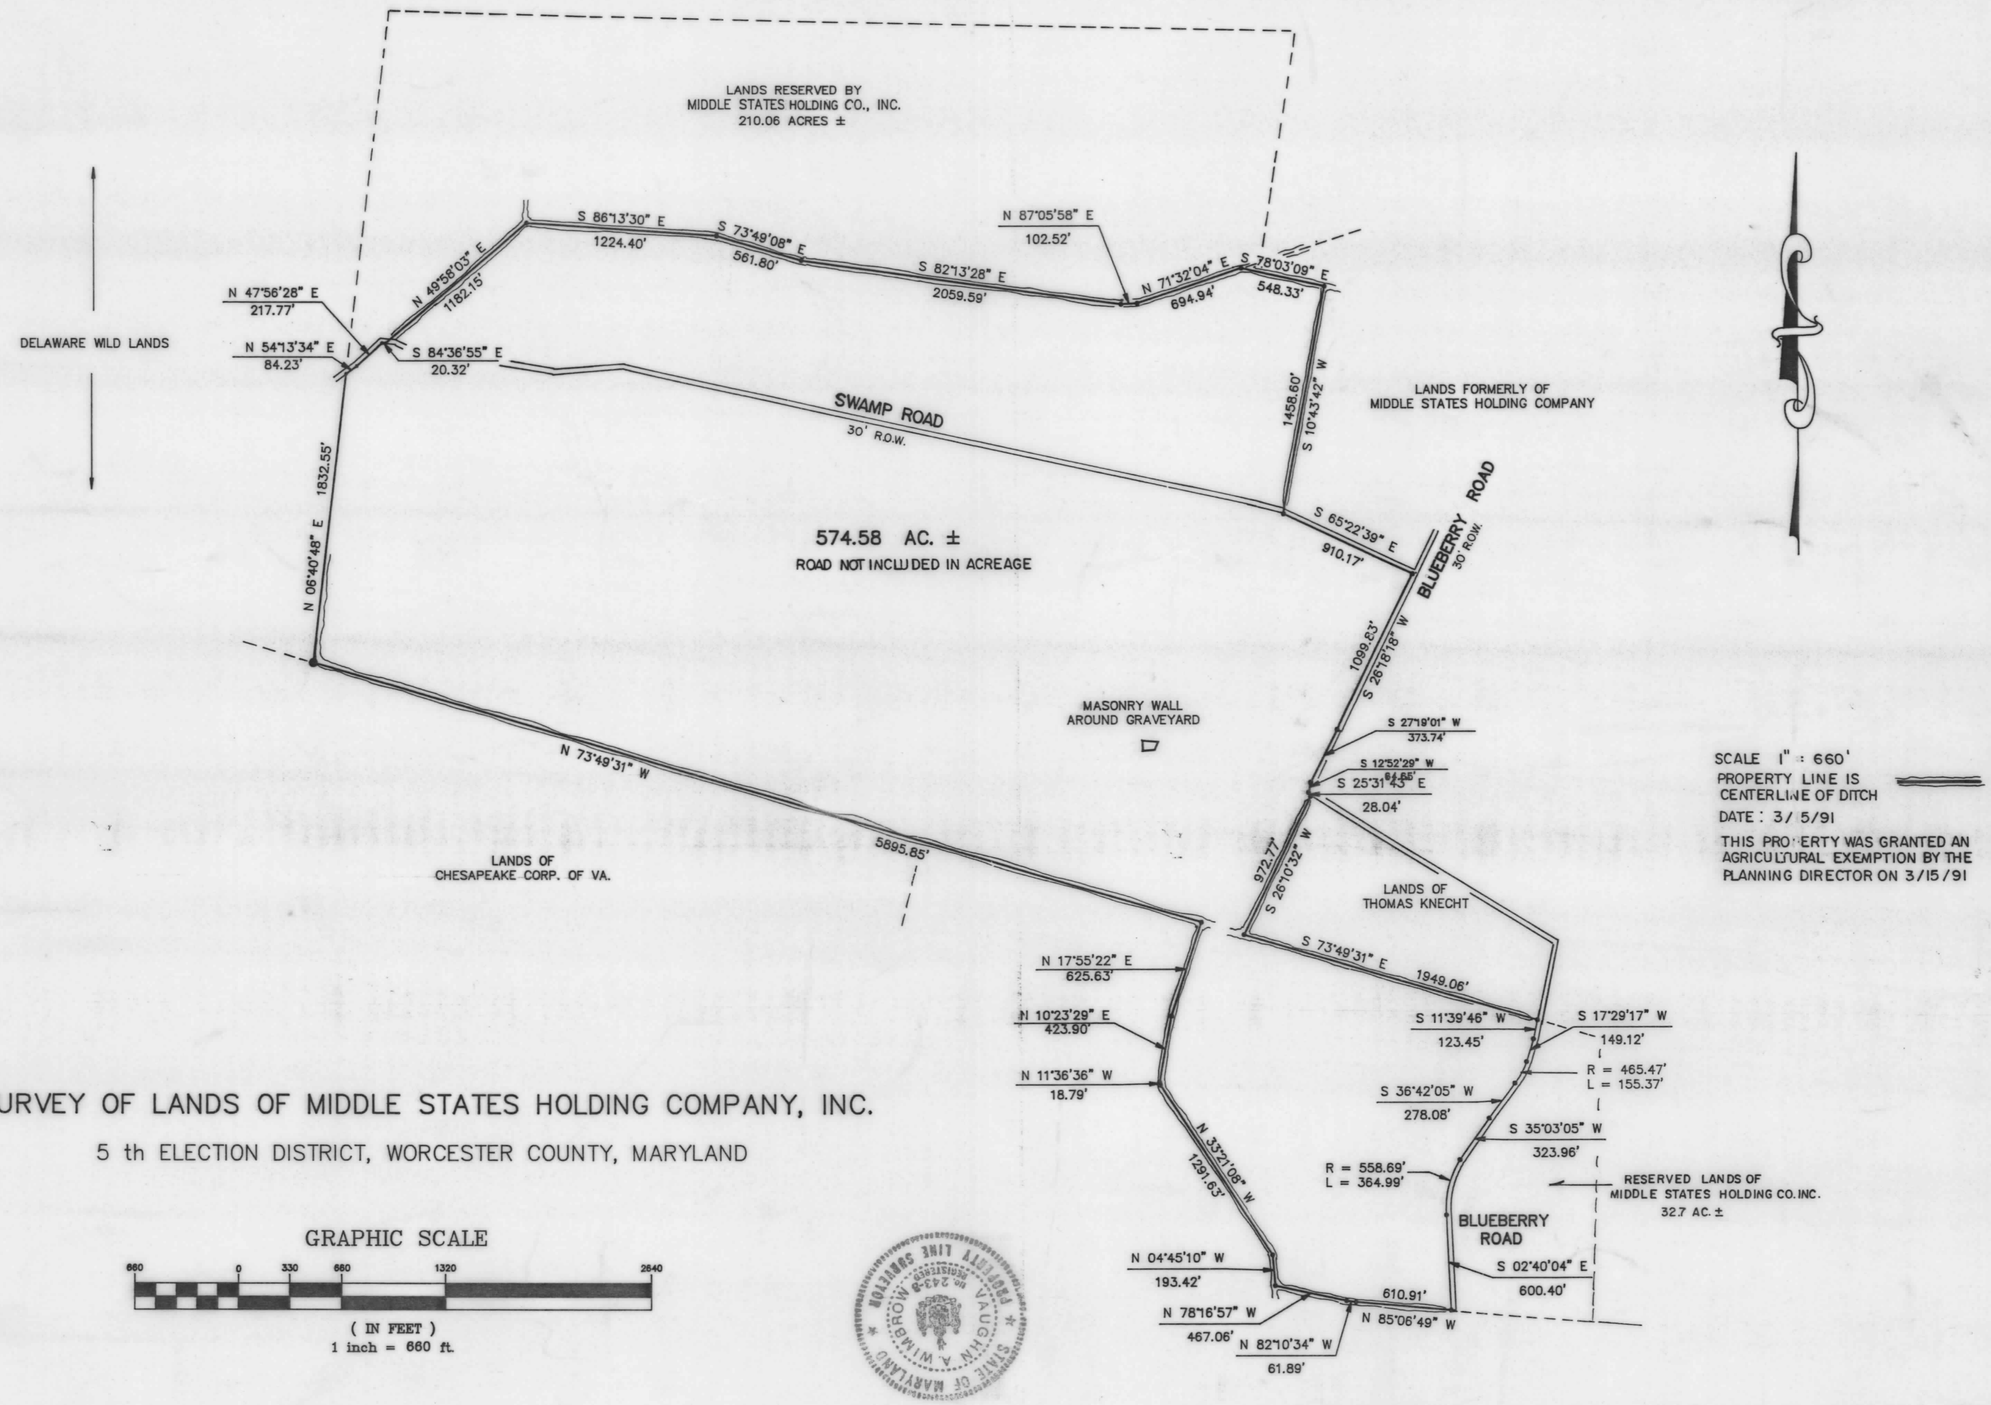

REC FEE 3.00
TOTL 3.00
9517CKBK 3.00
03 01991 4-01 P4:13

SURVEY OF LANDS OF MIDDLE STATES HOLDING COMPANY, INC.

5 th ELECTION DISTRICT, WORCESTER COUNTY, MARYLAND

GRAPHIC SCALE

660 0 330 660 1320 2640

(IN FEET)
1 inch = 660 ft.

MARCH 15, 1991

VAUGHN A. WIMBROW
No. 2433
STATE OF MARYLAND
PROPERTY LINE SURVEYOR

Vaughn Wimbrow

PREPARED BY VAUGHN A. WIMBROW & ASSOCIATES

11704 BACK STREET, WHALEYVILLE, MARYLAND 21872

MSA CSU 2157-3056

Maryland State Archives