FILED
Apr 30 11 22 AM '91
RICHARD H. OUTTEN
CLK. CT. CIR.
WOR. CO.

RHO 129/39 ✓

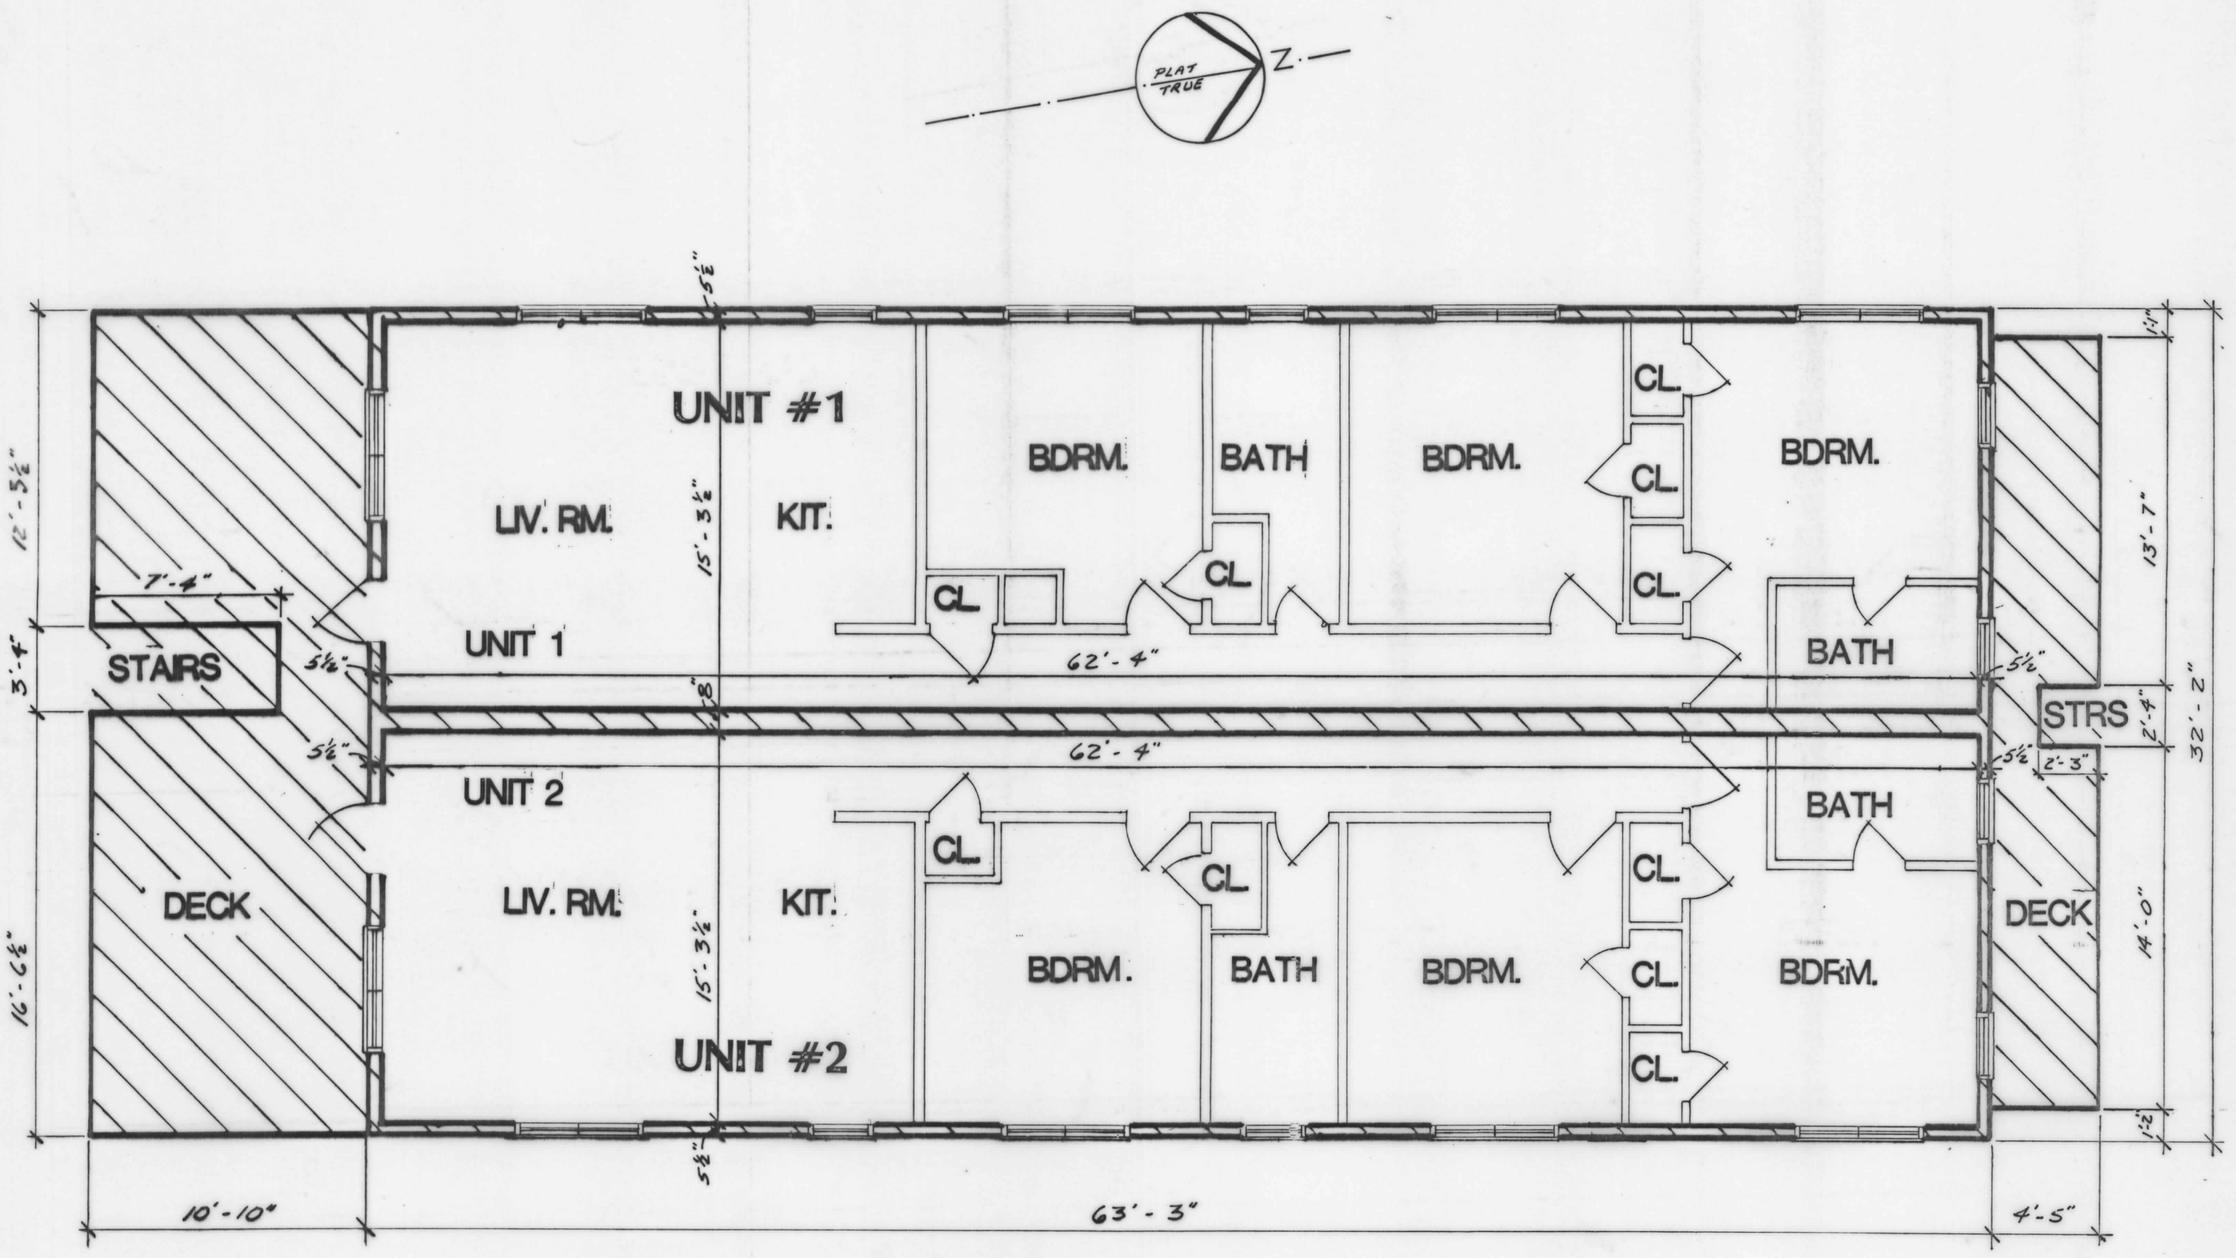

FIRST FLOOR PLAN

unit element

general common element

VENTURE II CONDOMINIUM

LOT 18 BLOCK 19
REVISED &REASSEMBLED PLAT #4 FENWICK, MD.
TENTH ELEC. DIST. OCEAN CITY WORCESTER CO., MD.

SCALE: ¼" = 1'
DATE: 8-4-89

FLOOR PLANS FIRST FLOOR
UNIT DESIGNATION

CHARLES E. ADAMS JR. & ASSOCIATES
112 A W. 75TH ST. OCEAN CITY, MD.

3 OF 5

MSA C&V 2157-3074-3 890630 C

Maryland State Archives