RHO 129/48

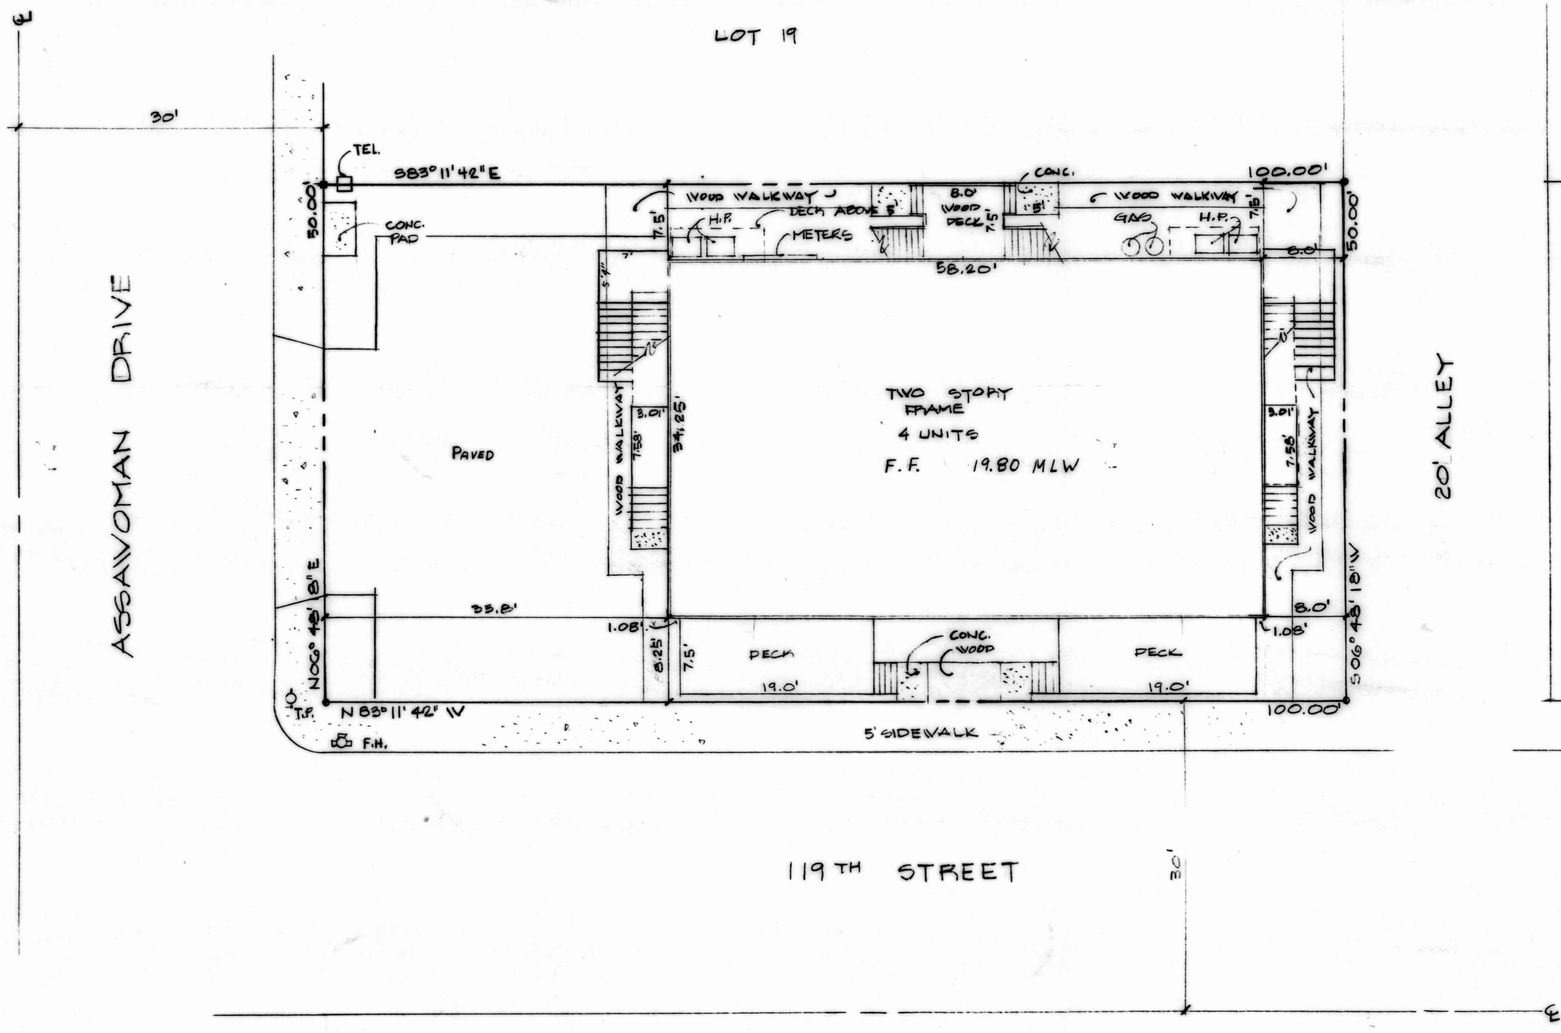

LEGEND:

●	IRON PIPE FOUND
■	CONC. MONUMENT FOUND
T.P.	TELEPHONE POLE
F.H.	FIRE HYDRANT
TELE	TELEPHONE
H.P.	HEAT PUMP

SITE PLAN

LOEWER & ASSOCIATES
ENGINEERS, SURVEYORS AND REAL ESTATE
301 641 4040
R.F.D. 4 BOX 169 BERLIN, MARYLAND 21811

LACONCHA CONDOMINIUM

DATE: 7.9.90
SCALE: 1" = 10'
DRWN: JAA
JOB NO.: 3262
REVISIONS:
8.13.90 STAIRS, WALKWAYS
12.3.90 "

SHEET NO.: 2 OF 6

MSA C54 2157-3092-2

Maryland State Archives