RHO 129/74

FILED
RICHARD H. OUTTEN
CLK. CT. CT.
WOR. CO.

RHO 129/74

NORTH

PRINCESS ROYALE RESORT CONDOMINIUM

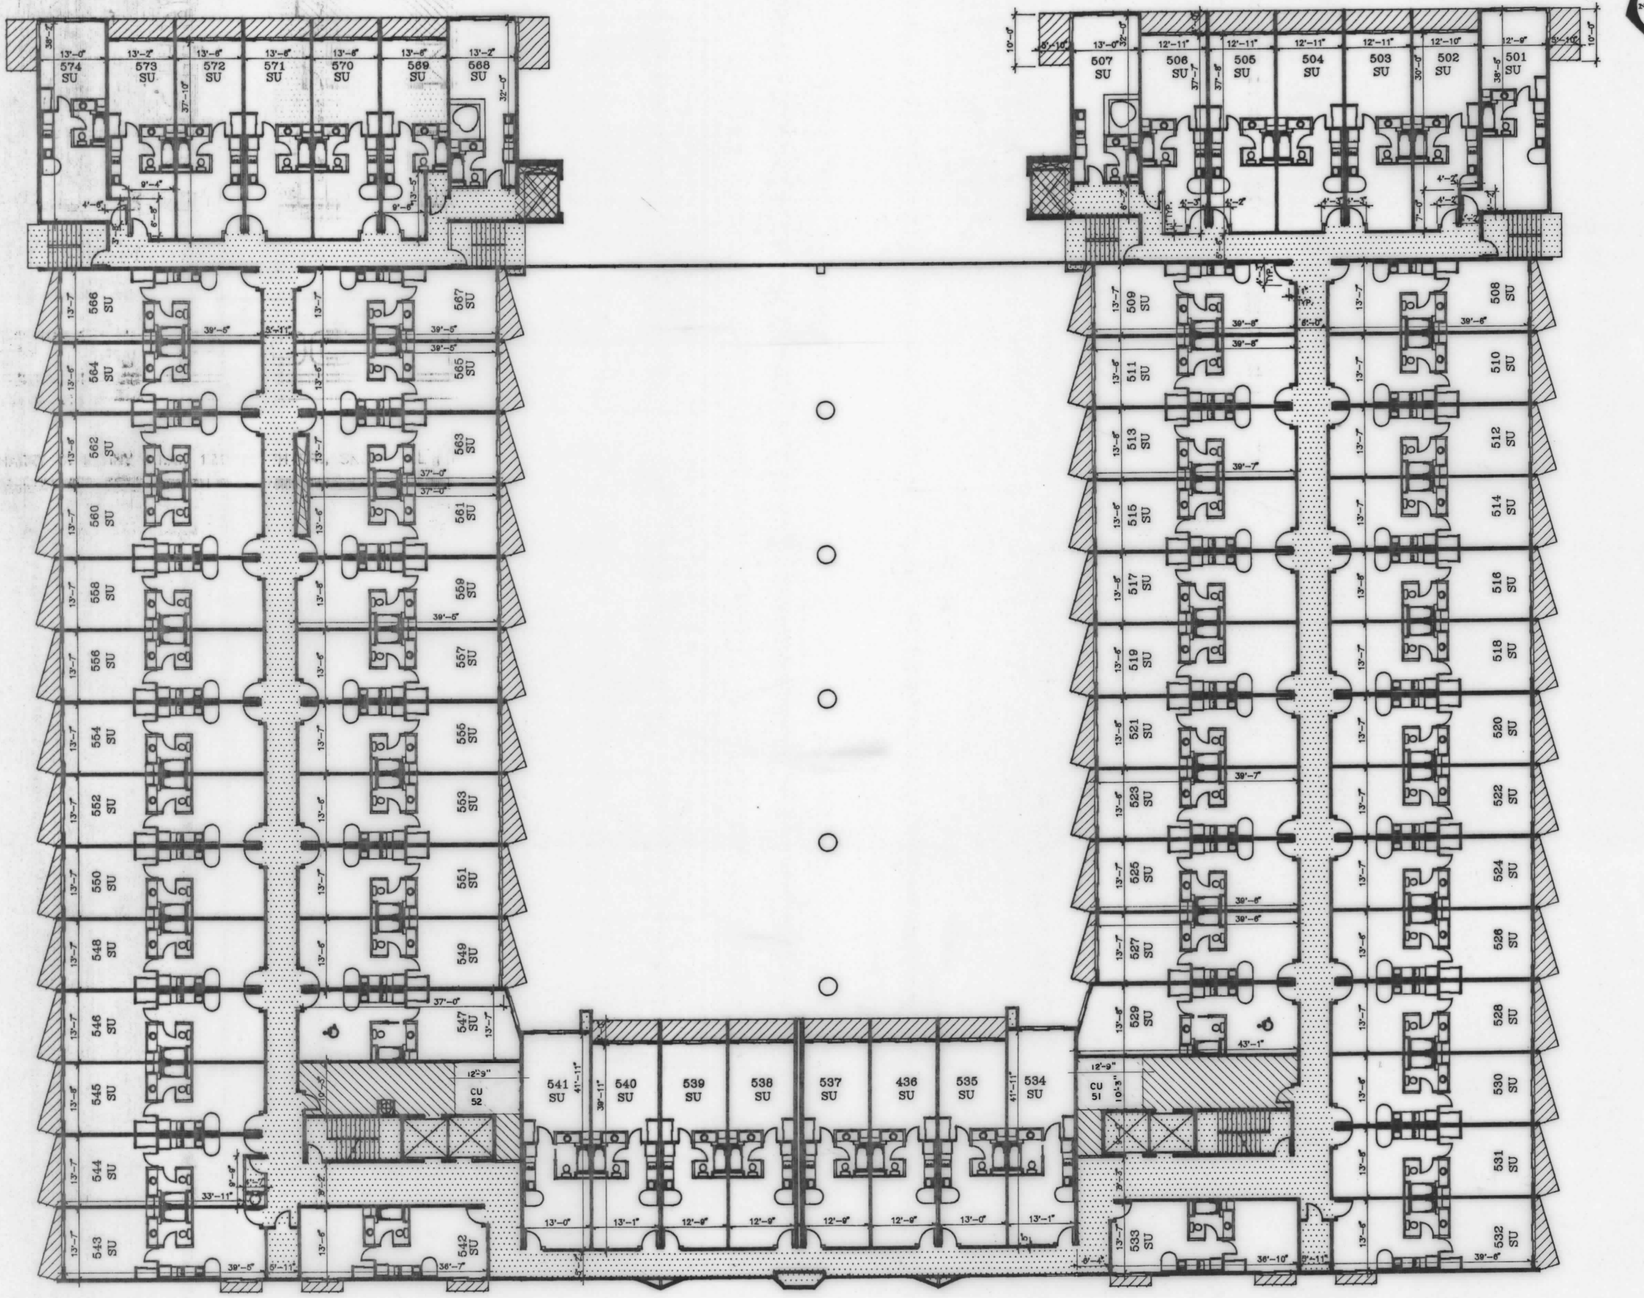

GENERAL COMMON ELEMENT
LIMITED COMMON ELEMENT – COMMERCIAL UNIT
LIMITED COMMON ELEMENT – SUITE UNIT
LIMITED COMMON ELEMENT – EXECUTIVE UNIT
LIMITED COMMON ELEMENT – SUITE & EXECUTIVE UNITS

FIFTH FLOOR PLAN

SCALE — 1" = 20'

Drawing Prepared in the office of HARRY G. KENNY A.I.A., 121 SOUTH DR., SNOW HILL , MD. 21863 DATE: JANUARY 1991 CAD FILE: 8501P9 Job NO. 85001 SHEET 9 OF 17

MSA 2157-3120-9

Maryland State Archives