RHO 129/9

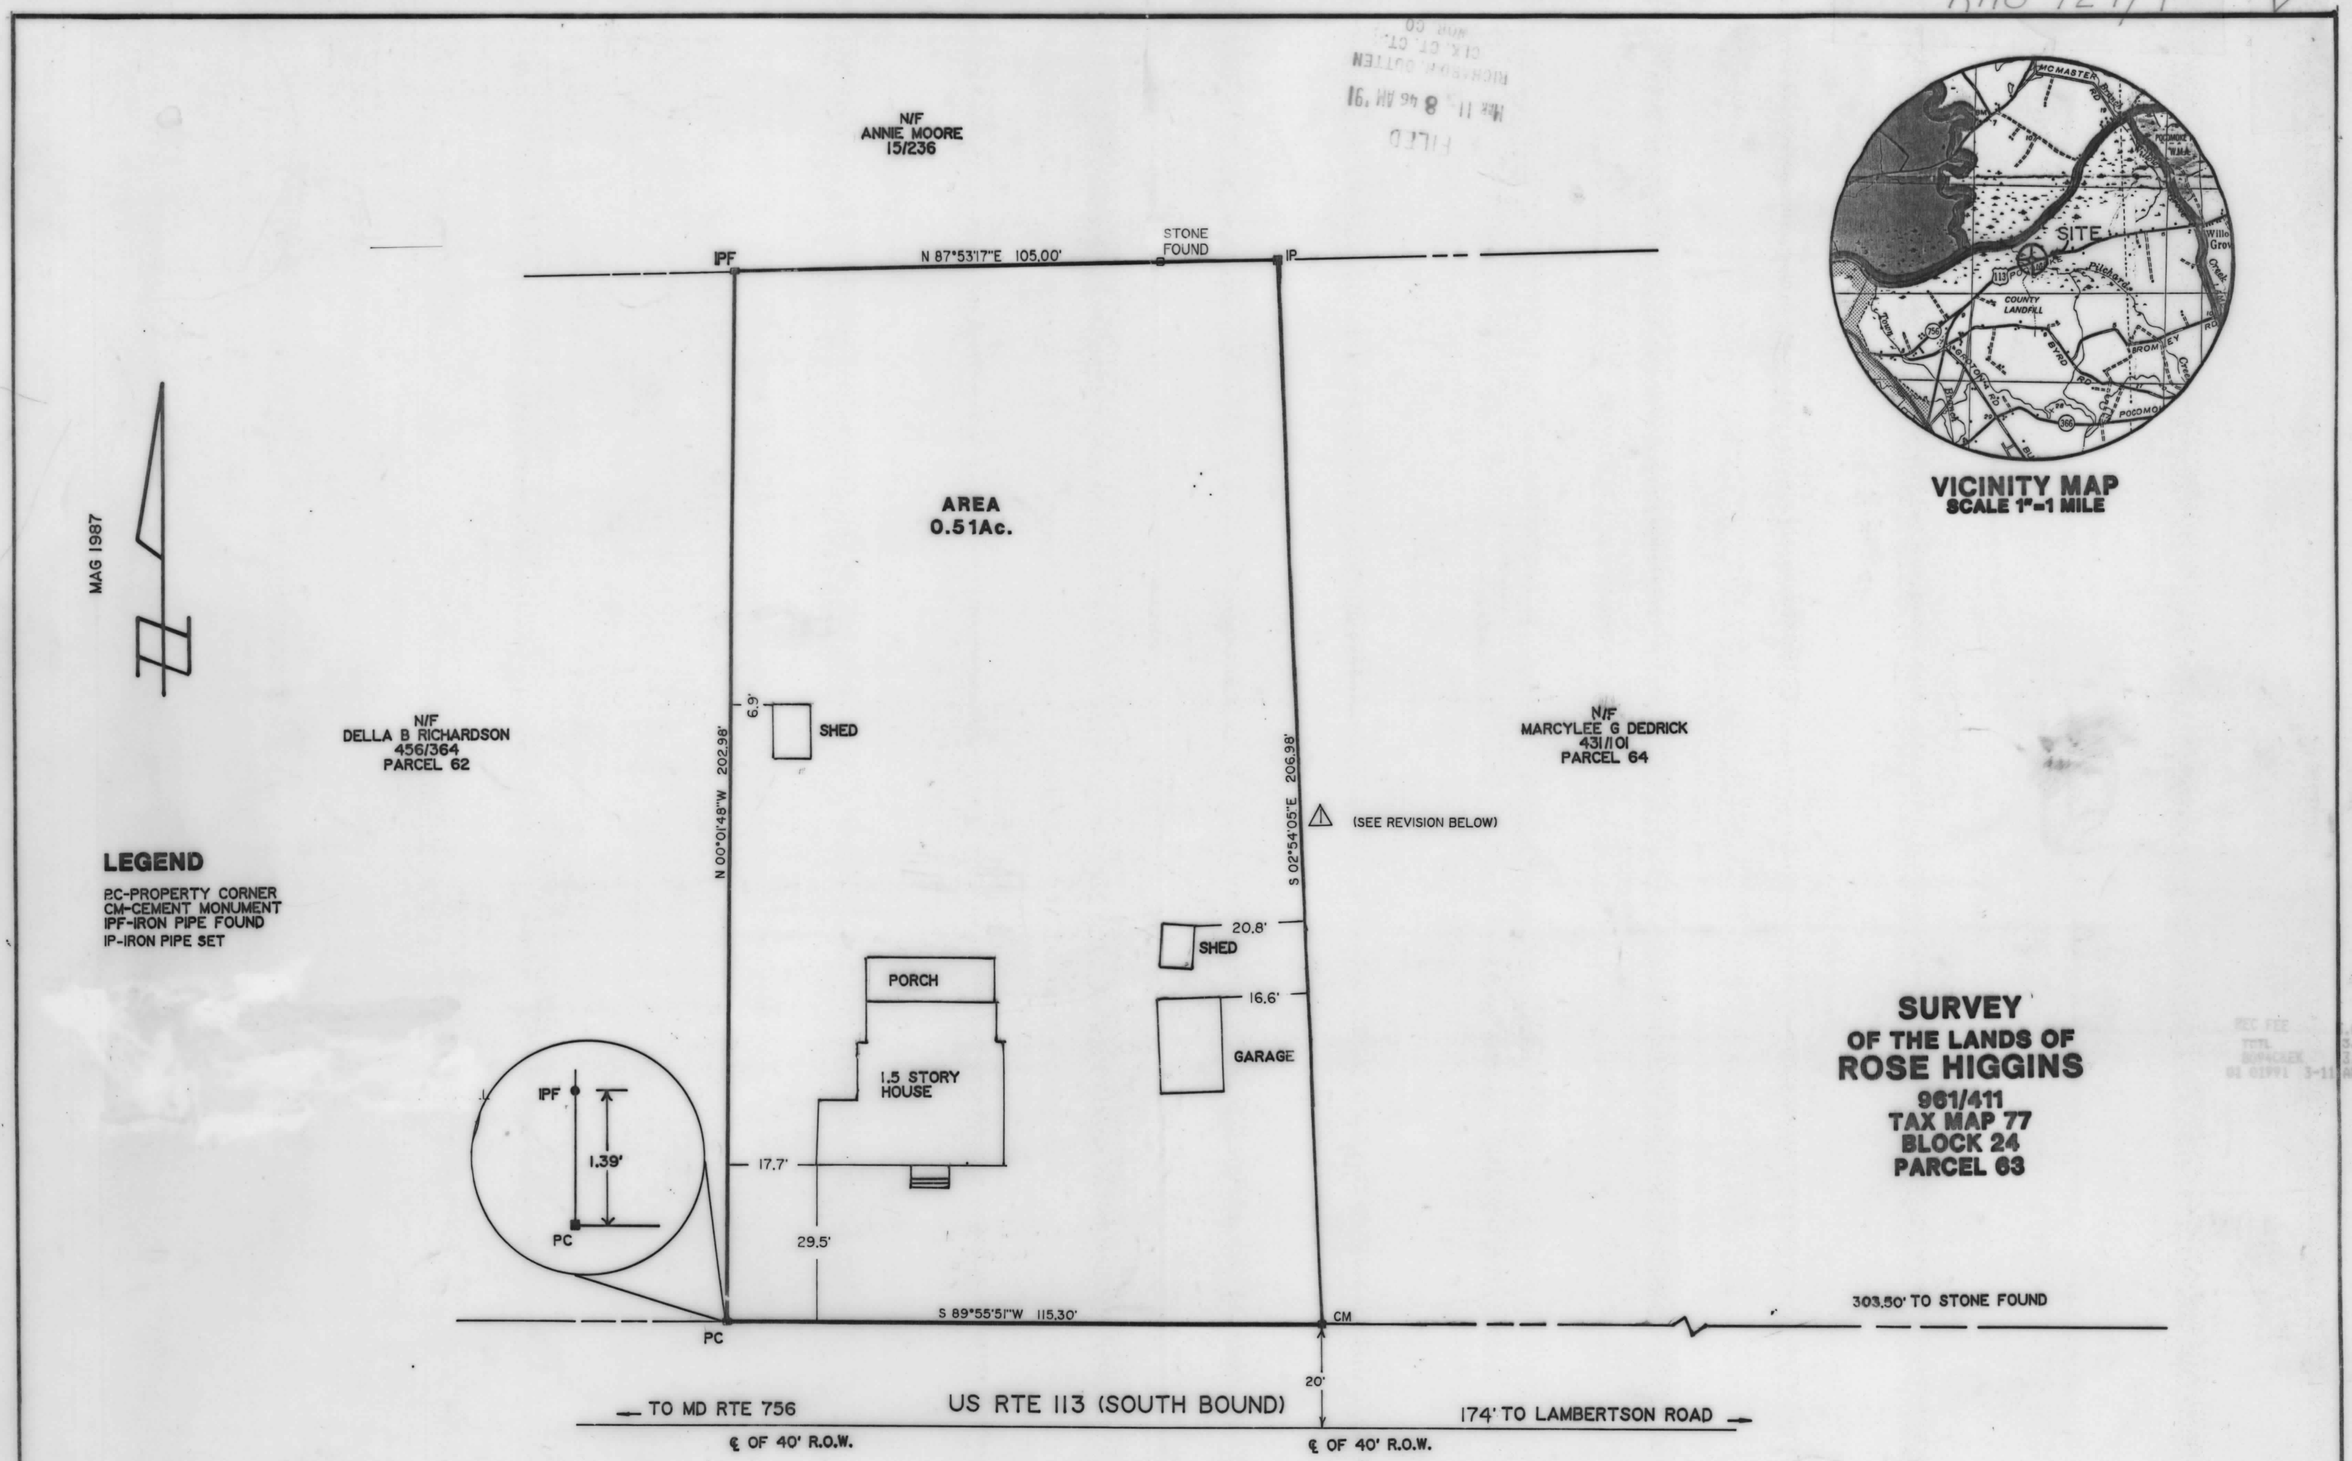

LEGEND

PC-PROPERTY CORNER
CM-CEMENT MONUMENT
IPF-IRON PIPE FOUND
IP-IRON PIPE SET

SURVEY
OF THE LANDS OF
ROSE HIGGINS
961/411
TAX MAP 77
BLOCK 24
PARCEL 63

NOTE: THE NORTHERN LINE OF THIS SURVEY IS DIFFERENT THAN THAT SUBMITTED BY HERMAN L. PURNELL & SON SURVEYORS DUE TO AN IRON PIPE AND STONE FOUND DURING OUR ORIGINAL SURVEY, AND SUBSEQUENT FIELD SURVEYS ON ROSE E. HIGGINS ORIGINAL CORNERS AND NO STONE FOUND IN THE NORTHWEST CORNER AS SHOWN BY MR. PURNELL.

SURVEYOR'S CERTIFICATE

I, GEORGE E. YOUNG III, A REGISTERED LAND SURVEYOR OF THE STATE OF MARYLAND, DO CERTIFY THE LAND SHOWN HEREON HAS BEEN LAID OUT AND PLAT THEREOF PREPARED IN ACCORDANCE WITH THE PROVISIONS OF REAL PROPERTY ARTICLE 3-108 OF THE ANNOTATED CODE OF MARYLAND.

3/8/91
DATE

George E. Young, III
Professional Land Surveyor No. 10854

STATE OF MARYLAND
GEORGE EDWIN YOUNG
No. 10854
REGISTERED PROFESSIONAL LAND SURVEYOR

PURSANT TO COURT ORDER DATED JANUARY 8, 1991, CASE NO. 89CV0057, I, THEODORE R. ESCHENBURG APPROVE THIS PLAT FOR RECORDATION.

Theodore R. Eschenburg - Judge
Worcester County, Maryland

3/11/91
Date

	REVISIONS
02/26/91 ⚠	NEW PROPERTY LINE ESTABLISHED BY COURT ORDER DATED 01/08/91

SURVEY: 7-28-87 SCALE: 1"=20'
LOCATION: POCOMOKE
ELECTION DISTRICT: POCOMOKE No.1
WORCESTER COUNTY, MARYLAND
AREA: AS SHOWN

GEORGE E. YOUNG, III, P.C.
ENGINEERS AND SURVEYORS

FILE No.87103

USA CSU 2157-3128

Maryland State Archives