RHO 130/44

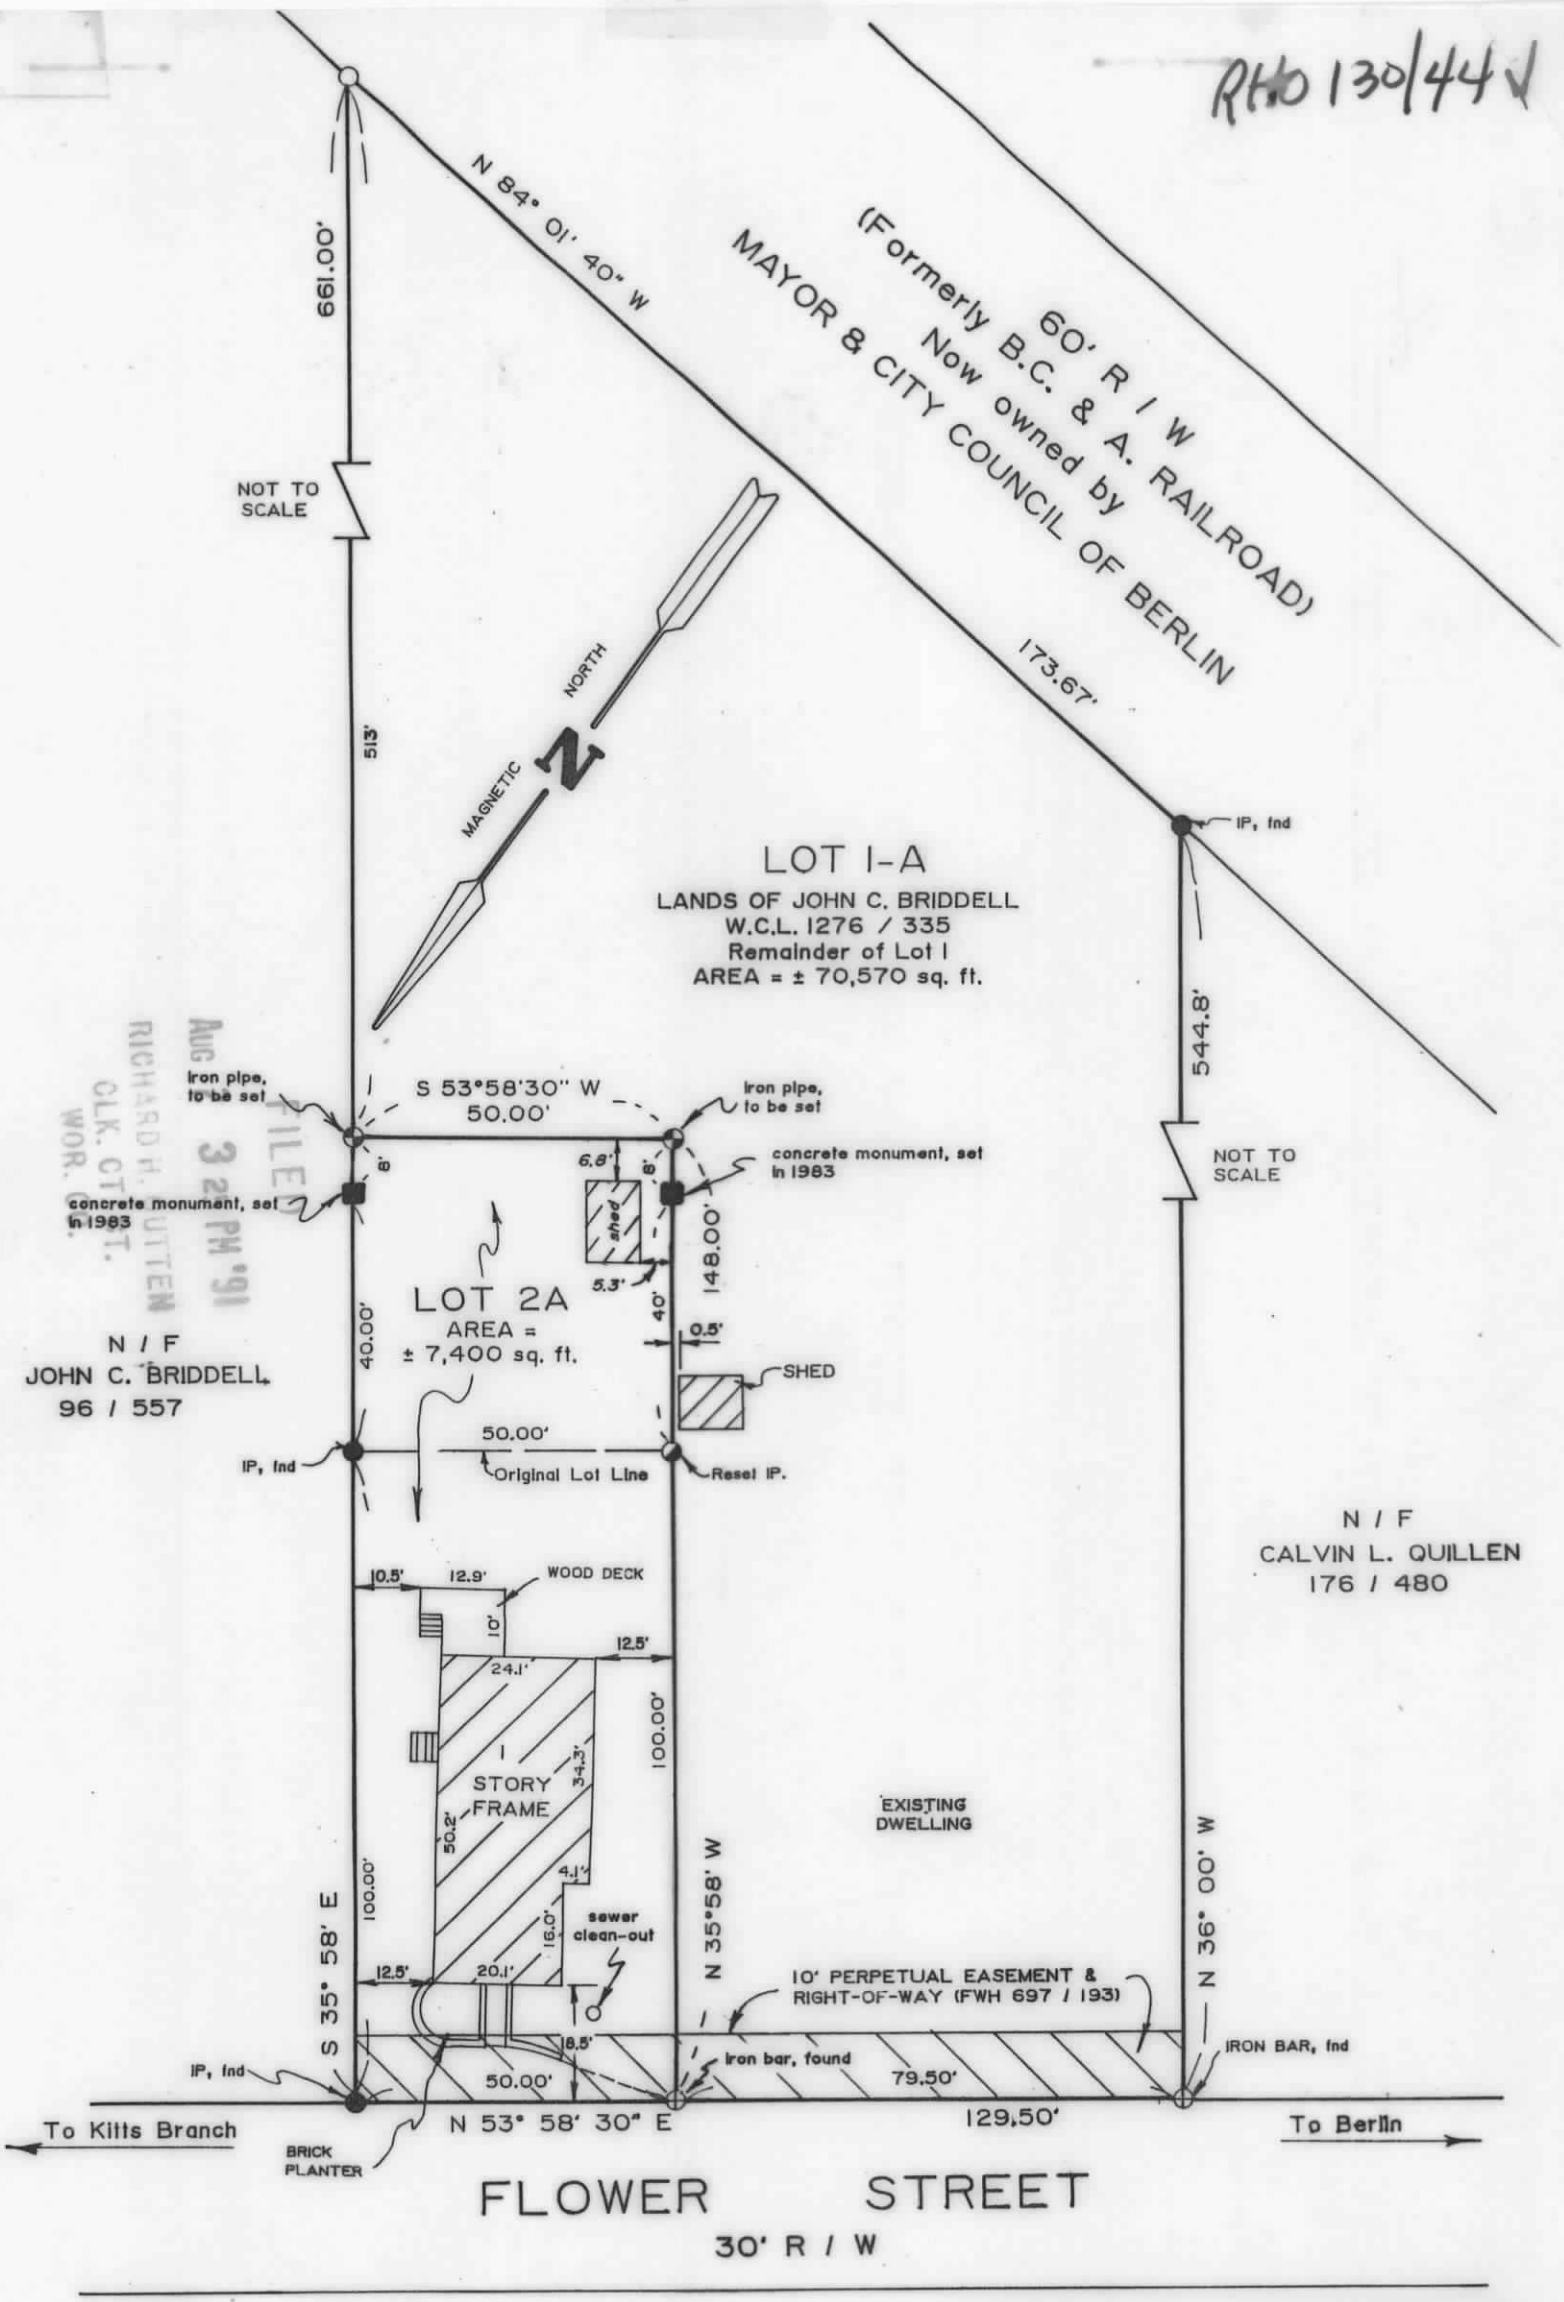

FILED
AUG 3 2 PM '91
RICHARD H. CUTTEN
CLK. CT. CT.
WOR. CO.

L. E. Bunting Surveys, Inc.
MARYLAND & VIRGINIA
LAND SURVEYING
24 BROAD STREET
BERLIN, MARYLAND 21811
301-641-3313

REFERENCE PLAT:
"Elsie's Division"

BY:
William D. Pitts
Jan. 1978

RESUBDIVISION PLAT
OF LOT 1 & LOT 2 OF
"ELSIE'S DIVISION
TOWN OF BERLIN
THIRD ELECTION DISTRICT
WORCESTER COUNTY, MARYLAND

Scale: 1" = 30' Date: 5 / 3 / 91
Job No.: 1608 / 91 Sheet: 1 of 2

MSA CSU 2157-3168

Maryland State Archives