R.H.O. 131/5

R.H.O 131/5 ✓

FILED
Oct 4 12 17 PM '91
RICHARD H. OUTTEN
CLK. CT. CT.
WOR. CO.

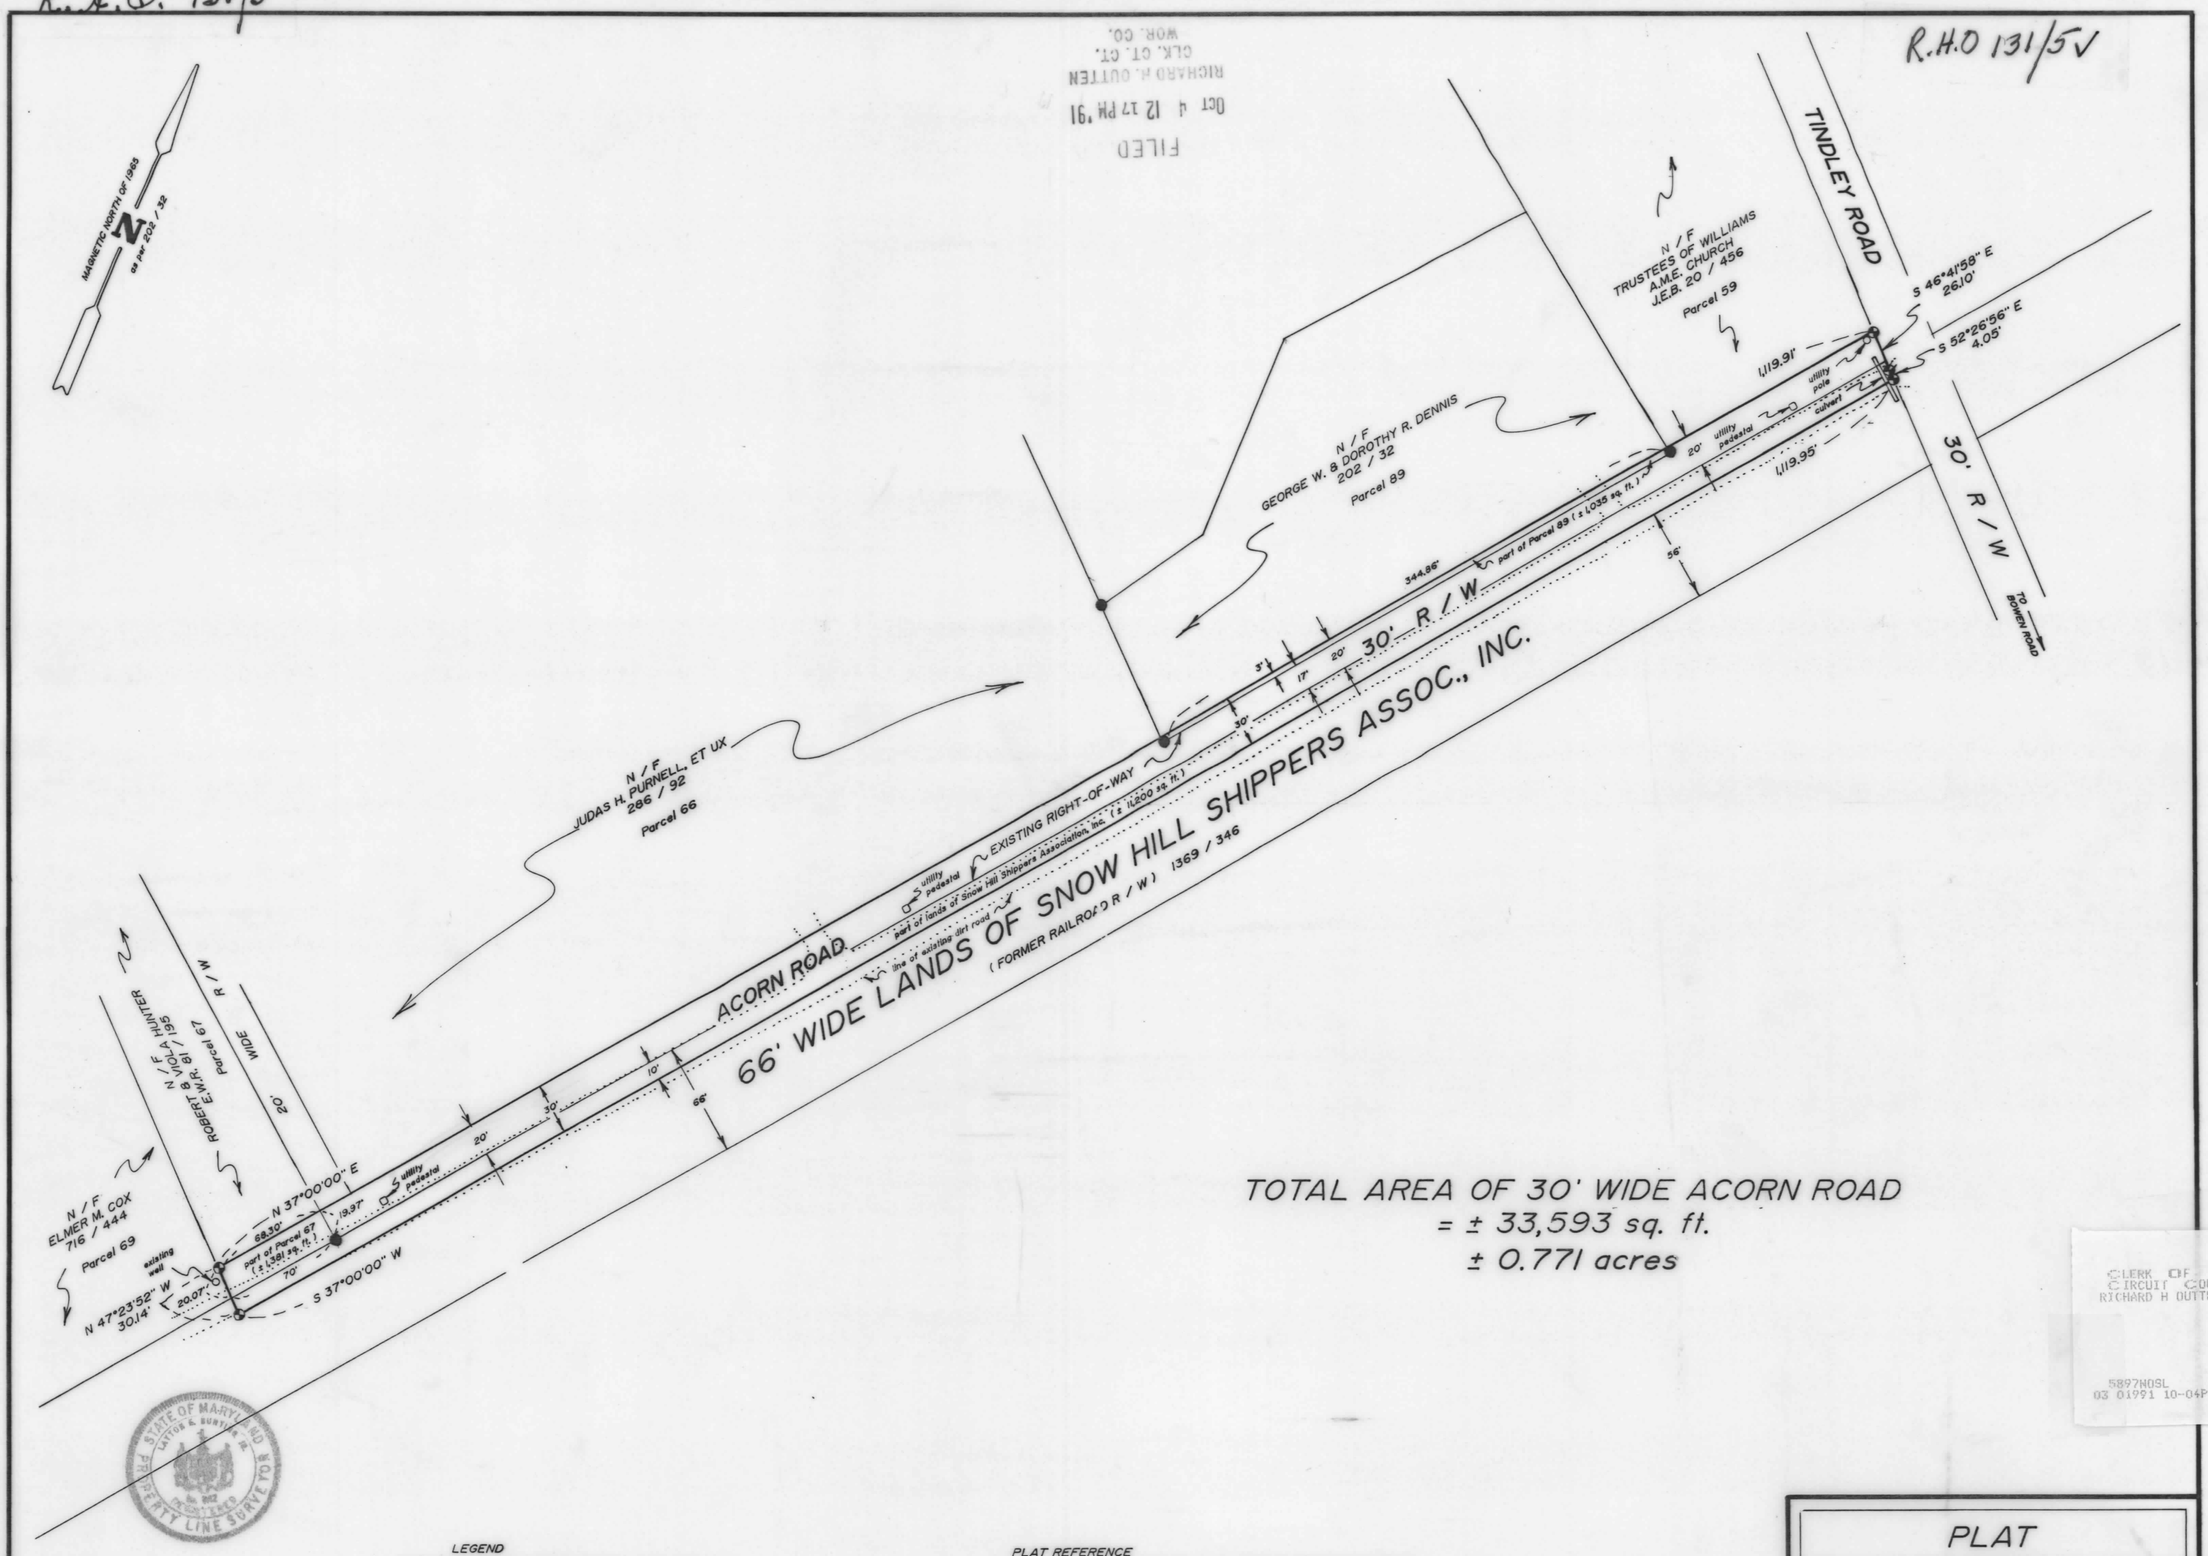

TOTAL AREA OF 30' WIDE ACORN ROAD
= ± 33,593 sq. ft.
± 0.771 acres

CLERK OF
CIRCUIT COURT
RICHARD H OUTTEN

5897NOSL .00
03 01991 10-04P12:19

STATE OF MARYLAND
LATTON E. BUNTING JR.
No. 812
REGISTERED
PROPERTY LINE SURVEYOR

LEGEND

- ● DENOTES IRON PIPE, FOUND
- ◐ DENOTES IRON PIPE, TO BE SET

PLAT REFERENCE

" Boundary Survey of land to be conveyed to George Dennis as shown to me by Arthur Tindley near Newark, Maryland. "

by Edward H. Richardson Associates, Inc. Nov., 1965

Platbook : F.W.H. 5 / 55

L E Bunting J

L. E. Bunting Surveys, Inc.
MARYLAND & VIRGINIA
LAND SURVEYING
24 BROAD STREET
BERLIN, MARYLAND 21811
301-641-3313

PLAT

SHOWING 30' WIDE RIGHT-OF-WAY OF

ACORN ROAD

FOURTH ELECTION DISTRICT
WORCESTER COUNTY, MARYLAND

SCALE 1" = 60'
JOB NO. 3455 / 90
DATE 3 / 30 / 90

MSA CSU 2157-3275

Maryland State Archives