RHO 131/70

RH0131|70

SEA ODYSSEY CONDOMINIUM

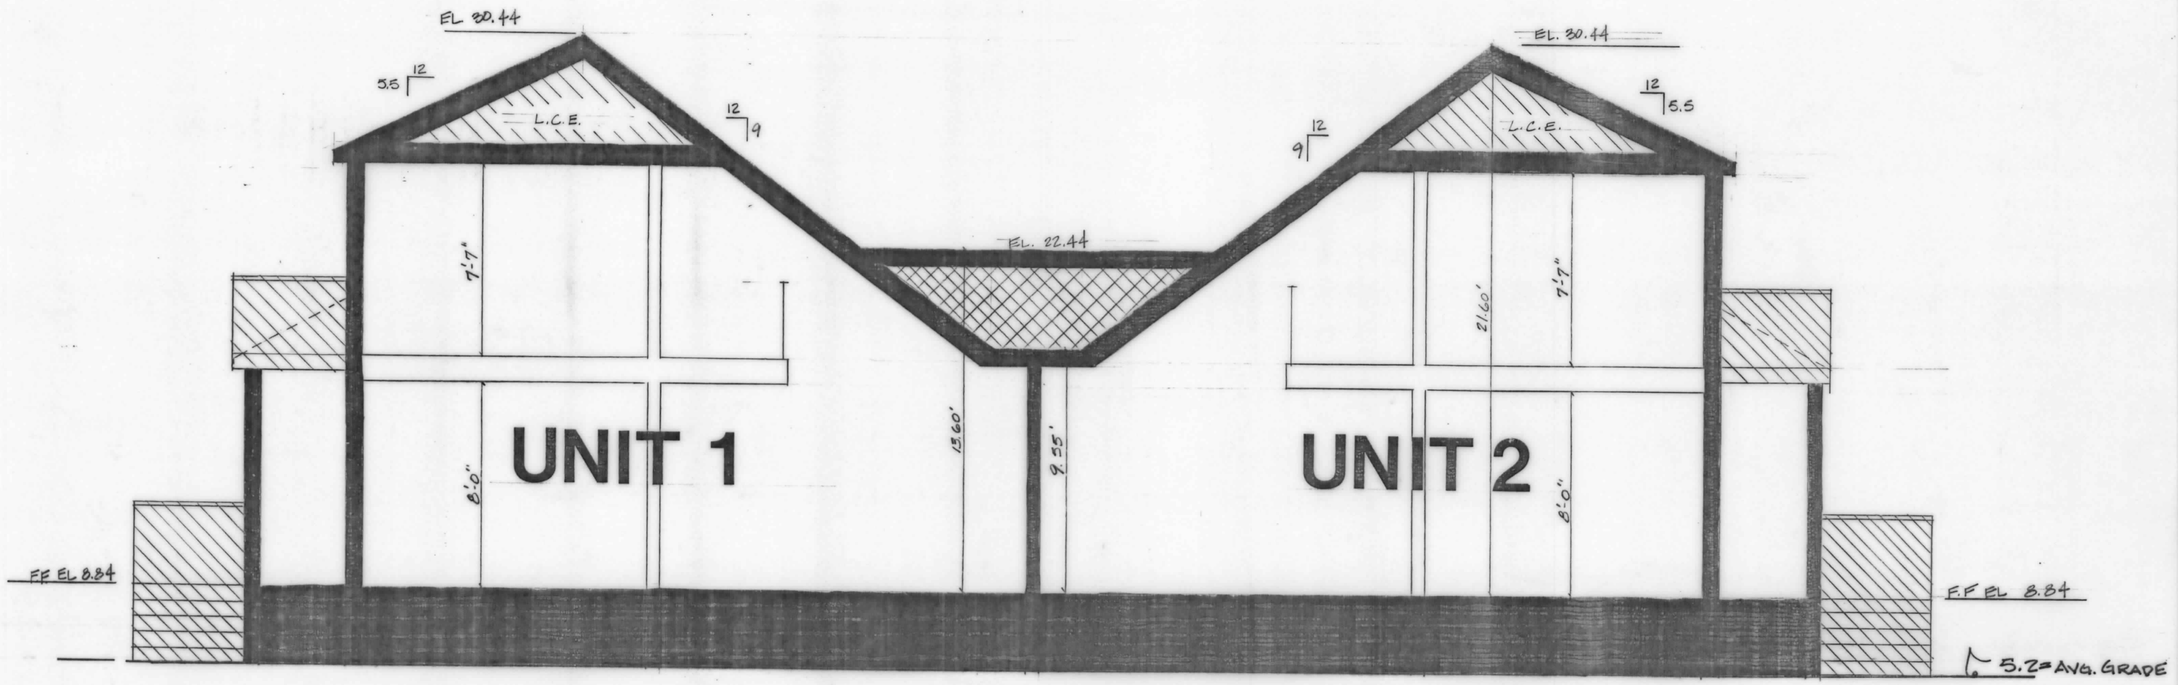

GENERAL COMMON ELEMENT

GENERAL COMMON ELEMENT

LIMITED COMMON ELEMENT

UNIT ELEMENT

SECTION

SCALE 1/4"=1'-0"

ELEVATIONS SHOWN HEREON ARE REFERENCED TO M.S.L. (NGVD 1929)

ROBINS LEE GILLISS, JR
GILLISS and ASSOCIATES, INC.
10014 CAREY ROAD
BERLIN, MARYLAND 21811
301·641-4933

DATE Nov. 1991

SECTION

LOT 180
OCEAN CITY, 10 ELECTION DISTRICT
WORCESTER COUNTY, MARYLAND

PROCESSED BY
Q.T., INC.
QUICK PERMIT PROCESS/TECHNICAL ASST.
5700 COASTAL HWY. SUITE 200
OCEAN CITY, MARYLAND 21842
301·524·2420

MSA CSU 2157-3291-4

Maryland State Archives