RHO 131/71

RHO 131/71

SEA ODYSSEY CONDOMINIUM

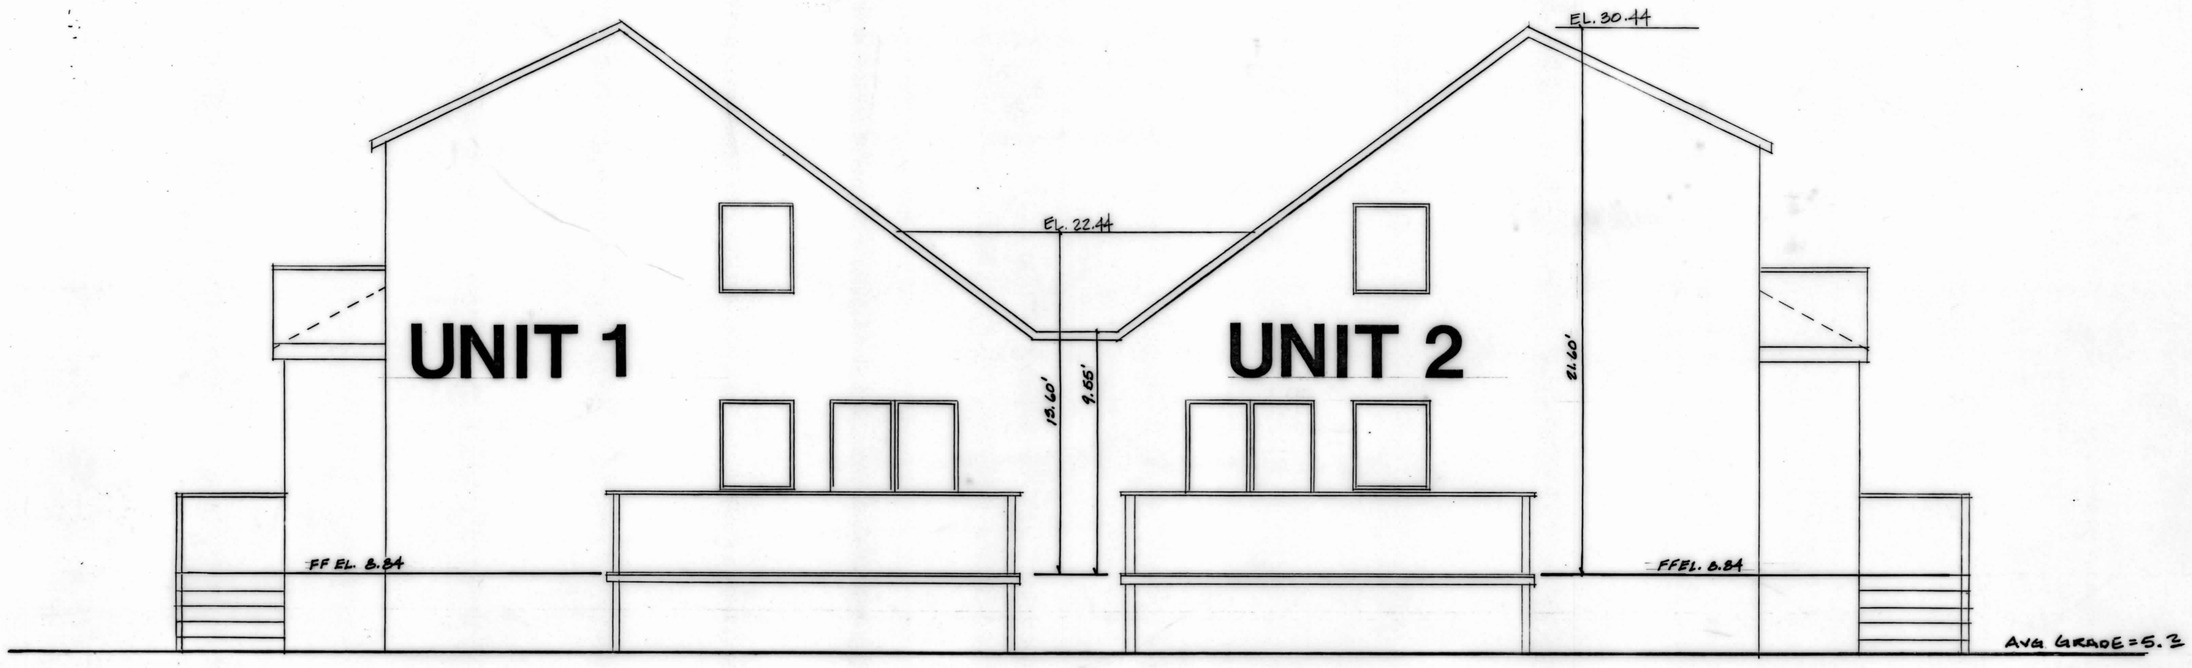

EAST ELEVATION

SCALE: 1/4" = 1'-0"

ELEVATIONS SHOWN HEREON ARE REFERENCED TO M.S.L. (NGVD 1929)

ROBINS LEE GILLISS, JR
GILLISS and ASSOCIATES, INC.
10014 CAREY ROAD
BERLIN, MARYLAND 21811
301-641-4933

DATE Nov. 1991

ELEVATION

LOT 180
OCEAN CITY, 10 ELECTION DISTRICT
WORCESTER COUNTY, MARYLAND

PROCESSED BY

Q.T., INC.
QUICK PERMIT PROCESS/TECHNICAL ASST.
5700 COASTAL HWY. SUITE 200
OCEAN CITY, MARYLAND 21842
301-524-2420

sheet 5 of 5

MSA CM 2157-3291-5

Maryland State Archives