R.H.0132/26

R.H.0132/26

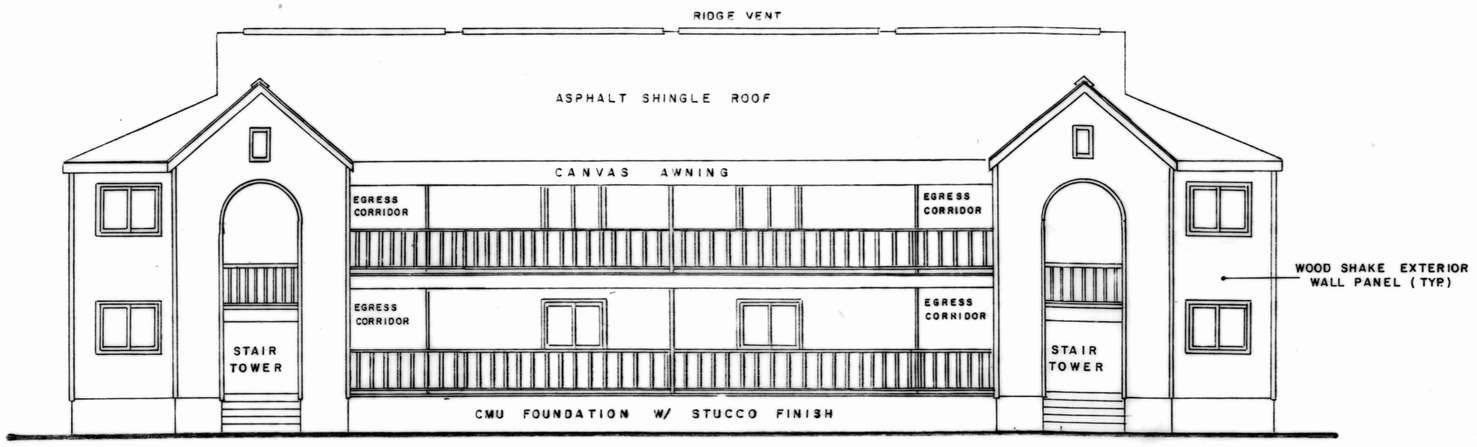

EAST ELEVATION
FRONT VIEW

SCALE 1/8"=1'-0"

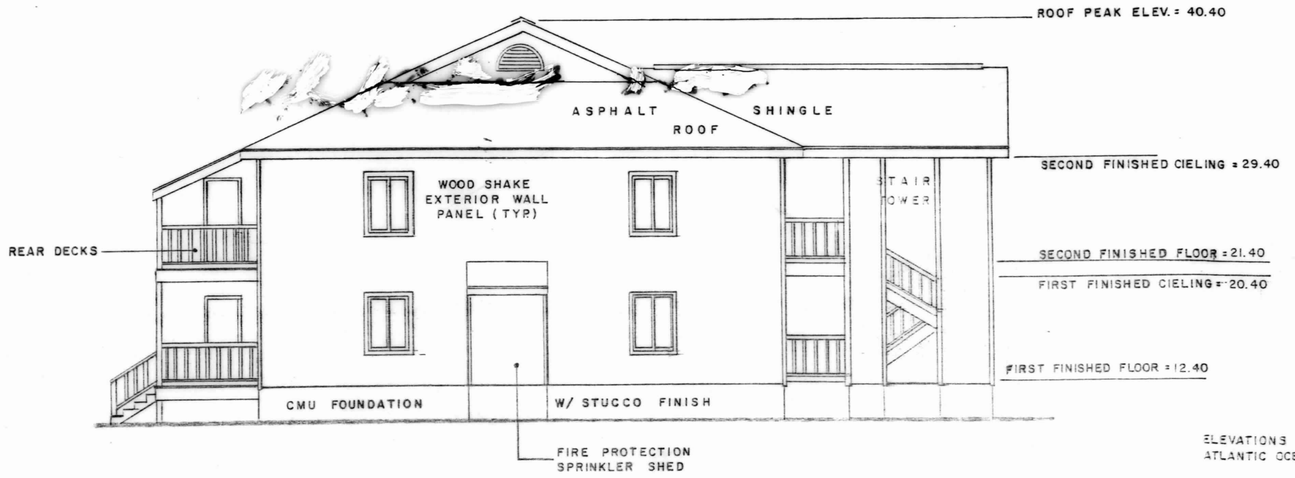

ELEVATIONS BASED ON MEAN LOW WATER ATLANTIC OCEAN, 1929 DATUM

SOUTH ELEVATION
LEFT VIEW

SCALE 1/8"=1'-0"

HIDDEN HARBOUR V CONDOMINIUM		
BUILDING "V" ELEVATION		
Scale 1/8"=1'-0"	Surveyed	Job No. 11-1077-89
Date FEB. 7, 1992	Drawn MOSKOWITZ	Field Book — Pg. —
Revised	Checked	Sheet 4 of 4

JOHN H. PLUMMER AND ASSOCIATES, INC.
PROFESSIONAL ENGINEERS
REG. LAND SURVEYORS
515 EASTERN SHORE DRIVE
SALISBURY, MARYLAND 21801

MSA CSU 2157-3322-4

Maryland State Archives