R.H.O. 132/30

R.H.O. 132/30

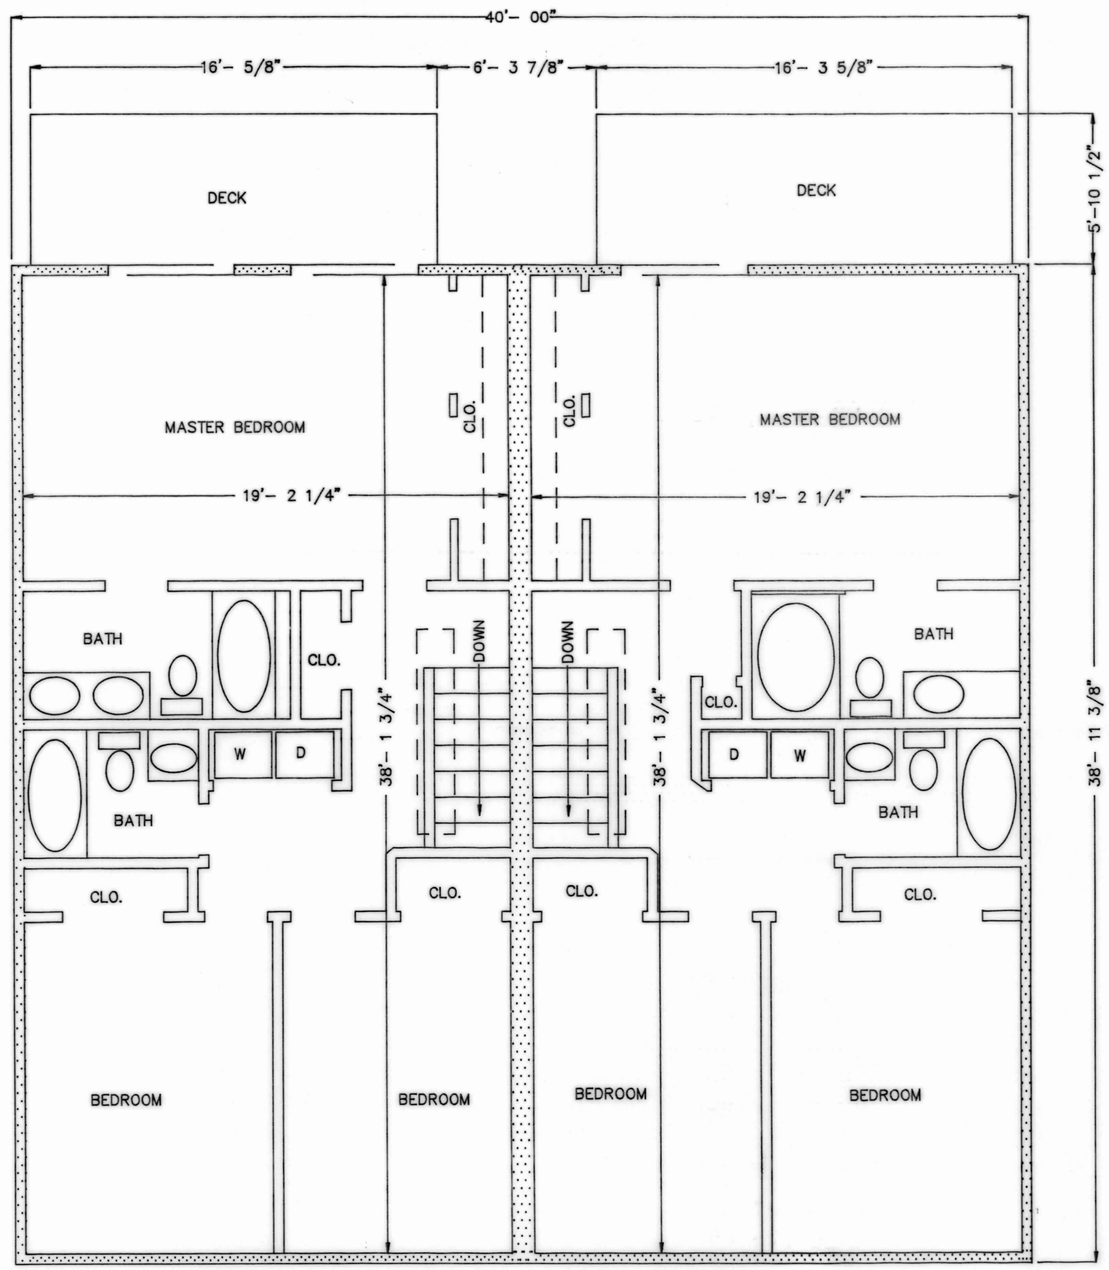


NOTE:
SEE SECTION A-A
SHEET 4 OF 4

A

A

UNIT B

SECOND FLOOR PLAN
SCALE: 1/4" = 1'- 0"

UNIT A

AREAS:

| | | |
|---|---|---|
| FIRST FLOOR, UNIT A | = | 752 +/- SQ. FT. |
| SECOND FLOOR, UNIT A | = | 828 +/- SQ. FT. |
| TOTAL UNIT A | = | 1,580 +/- SQ. FT. |
| FIRST FLOOR, UNIT B | = | 752 +/- SQ. FT. |
| SECOND FLOOR, UNIT B | = | 828 +/- SQ. FT. |
| TOTAL UNIT B | = | 1,580 +/- SQ. FT. |
| TOTAL AREA | = | 3,160 +/- SQ. FT. |

= UNIT ELEMENT

= COMMON ELEMENT

# DECLARATION PLAN

## SECOND FLOOR PLAN

## JOSSY CONDOMINIUM

OCEAN CITY, WORCESTER COUNTY, MARYLAND


PETER E. LOEWENSTEIN & ASSOCIATES, INC.
ENGINEERING - SURVEYING - PLANNING
P.O. BOX 580 - FRANKFORD, DEL 19945
(302) 732-9595 * FAX # (302) 732-3768 * (301) 289-6555


| | | |
|---|---|---|
| PREPARED BY: DAVIDSON/JOHNSON | SURVEYED BY DAVIDSON/JOHNSON | JOB NO. 911-283 |
| DRAWN BY M.H.DAVIDSON | DATE OCTOBER 28, 1991 | SHEET 3 OF 4 |
| CHECKED BY H.F.JOHNSON | SCALE AS SHOWN | |

MSA CSU 2157-3325-4

Maryland State Archives