R.H.O. 133/31

R.H.O. 133/31

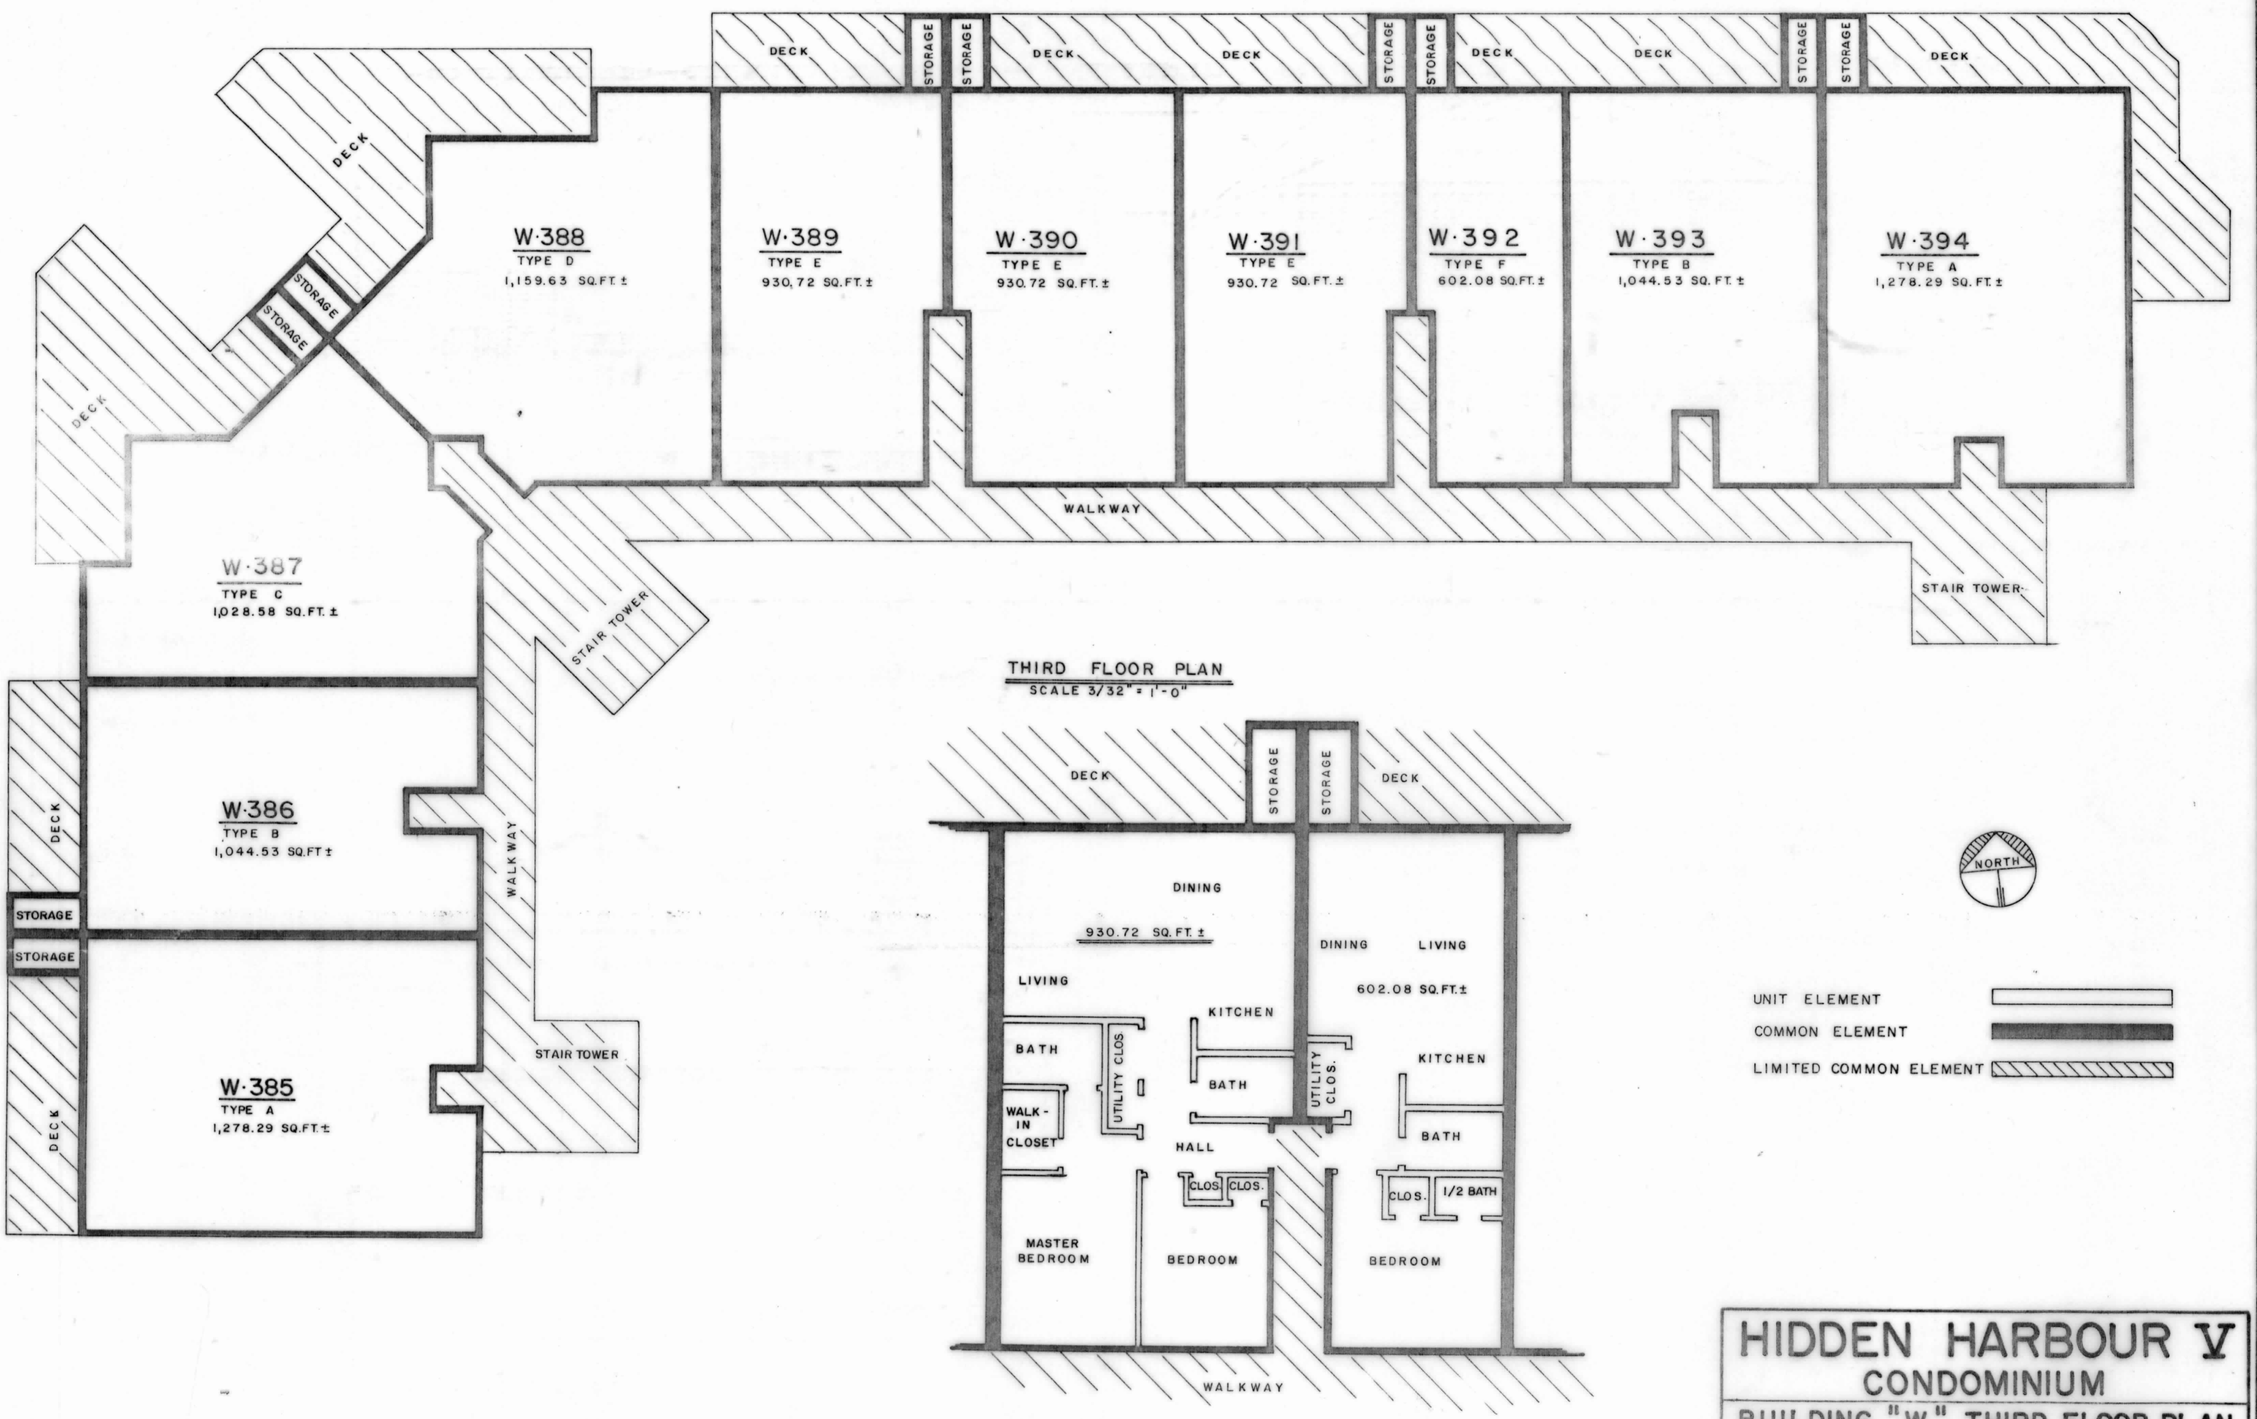

HIDDEN HARBOUR V
CONDOMINIUM
BUILDING "W" THIRD FLOOR PLAN

Scale AS NOTED	Surveyed	Job No. 11-1077-89
Date JUNE 19, 1992	Drawn MOSKOWITZ	Field Book — Pg. —
Revised	Checked	Sheet 5 of 6

JOHN H. PLUMMER AND ASSOCIATES, INC.
PROFESSIONAL ENGINEERS
REG. LAND SURVEYORS
615 EASTERN SHORE DRIVE
SALISBURY, MARYLAND 21801

FILED
JUN 30 1 47 PM '92
RICHARD H. CUTTEN
CLK. CT. CT.
WOR. CO.

MSA CSU 2157-3424-5

Maryland State Archives