R. H. O. 134/25

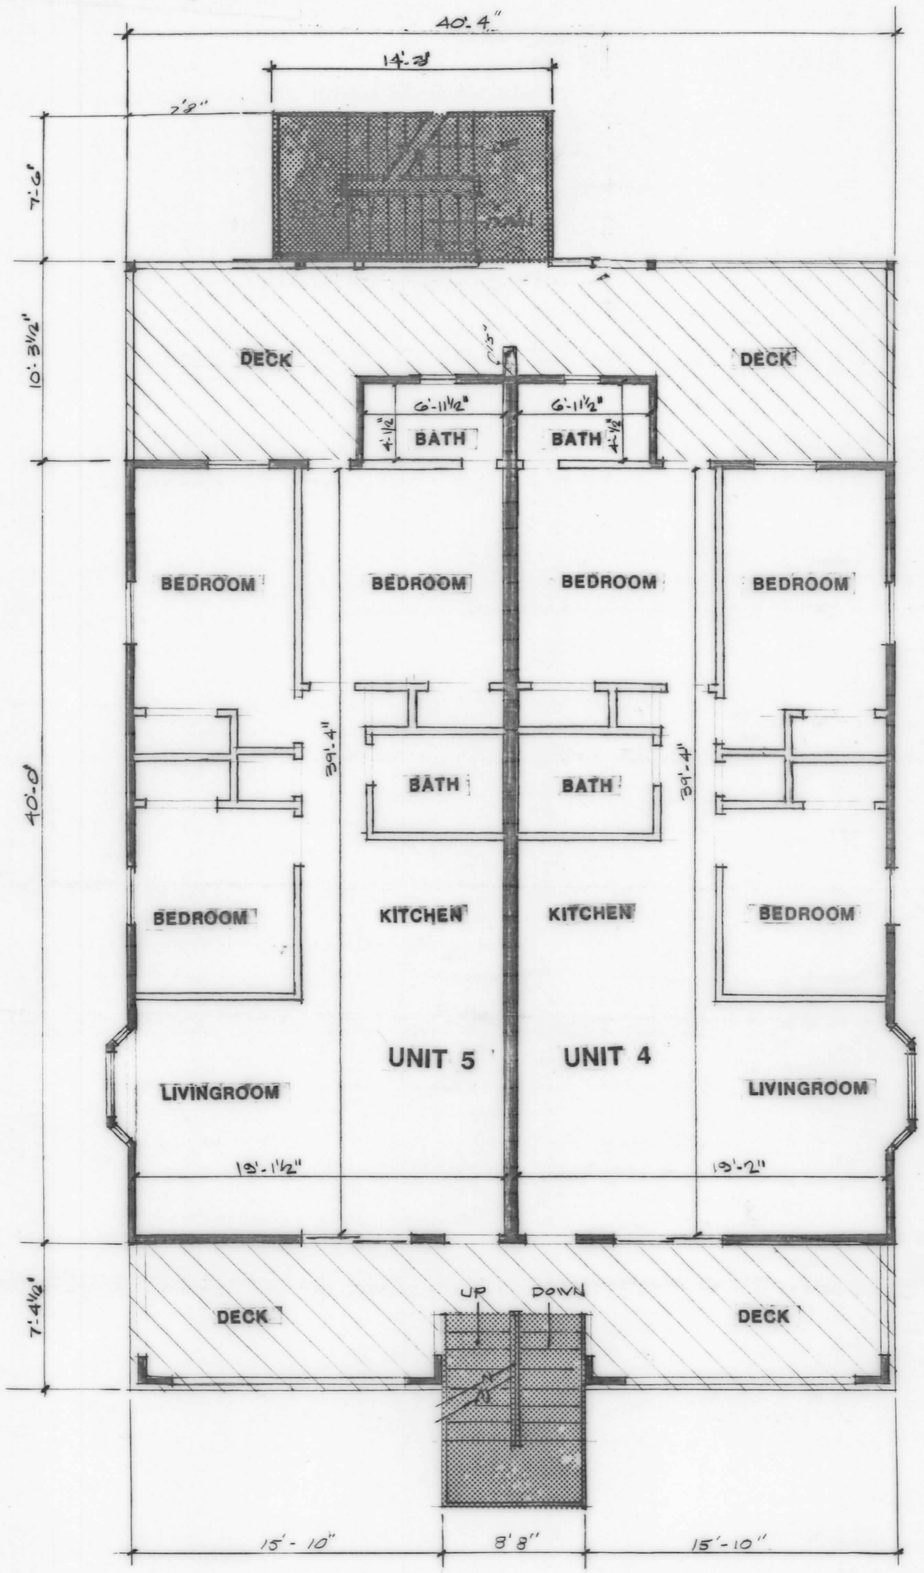


2nd FLOOR

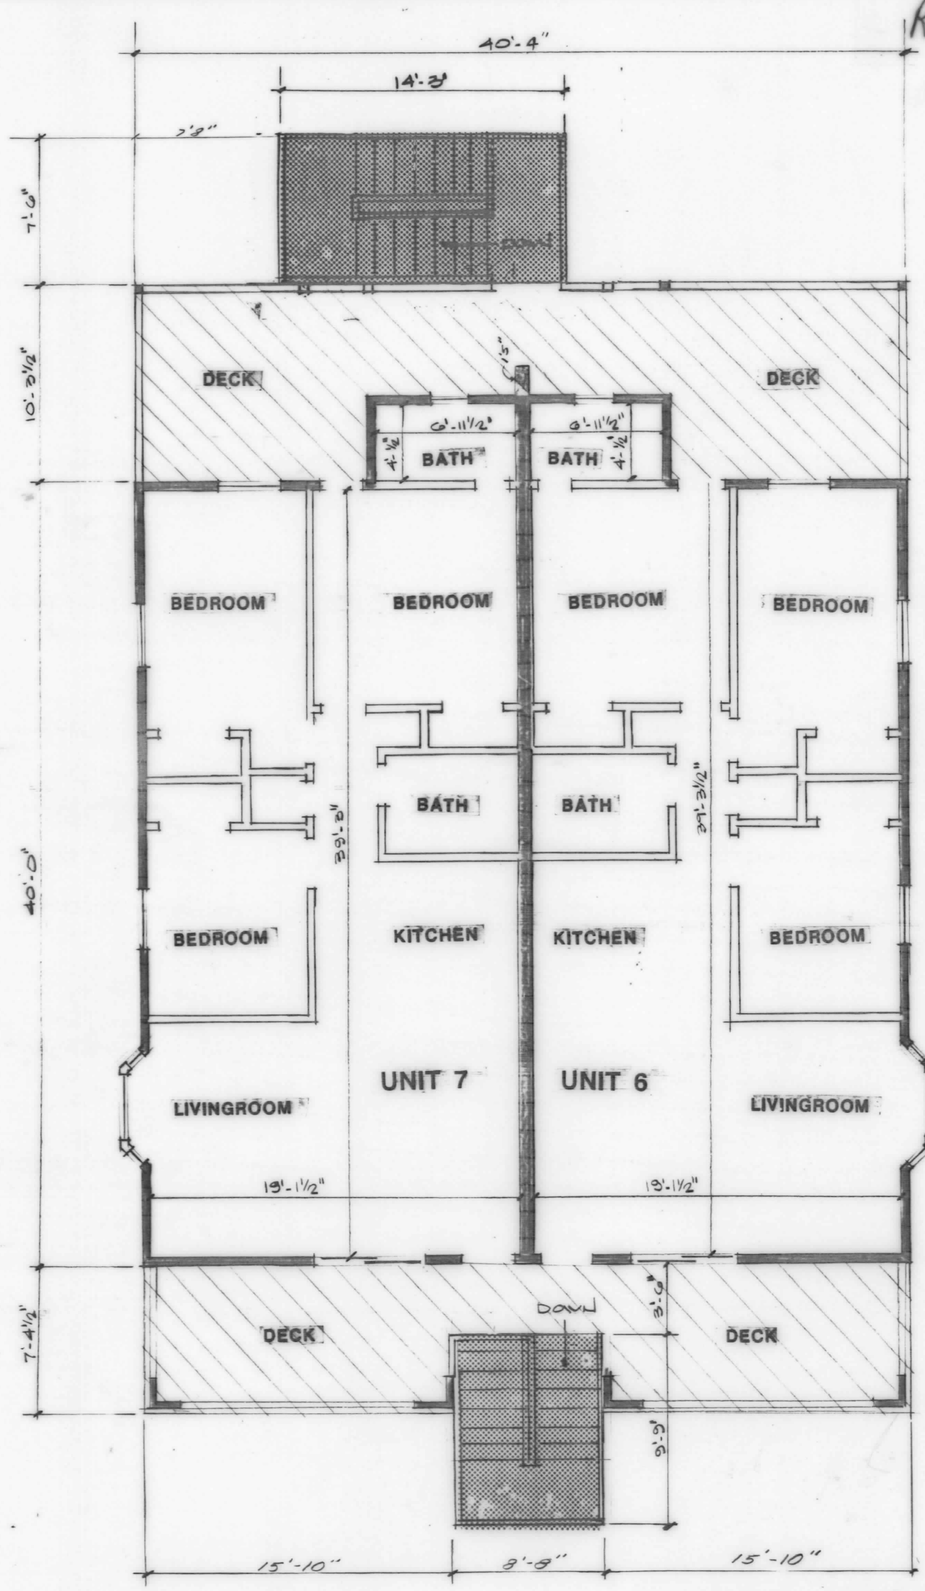


3rd FLOOR

UNIT AREA
COMMON AREA
LIMITED COMMON AREA

FILED
Nov 4 10 14 AM '92
RICHARD H. DUTTEN
CLK. CT. CT.

LOEWER & ASSOCIATES
ENGINEERS, SURVEYORS AND REAL ESTATE
301 641-4040
RFD 4 BOX 169 BERLIN, MARYLAND 21811

# TIARA-BY-THE-SEA CONDOMINIUM

LOT 25, BLOCK 42, 75th STREET, OCEAN BAY CITY
10th ELECTION DISTRICT, WORCESTER COUNTY, MARYLAND

DATE 7.22.91
SCALE 3/16"=1'-0"
DRAWN JAA
REVISED

4 of 5

MSA CSU 2157-3525-4

Maryland State Archives