R. H. O. 134/26

R.H.O. 134/26

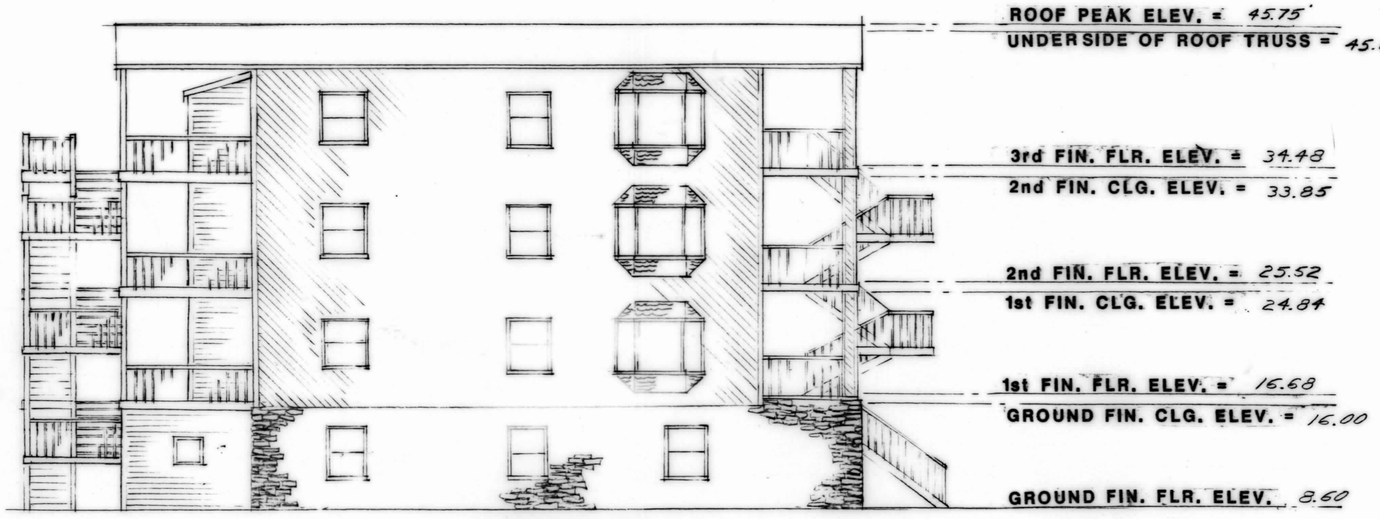

EAST ELEVATION

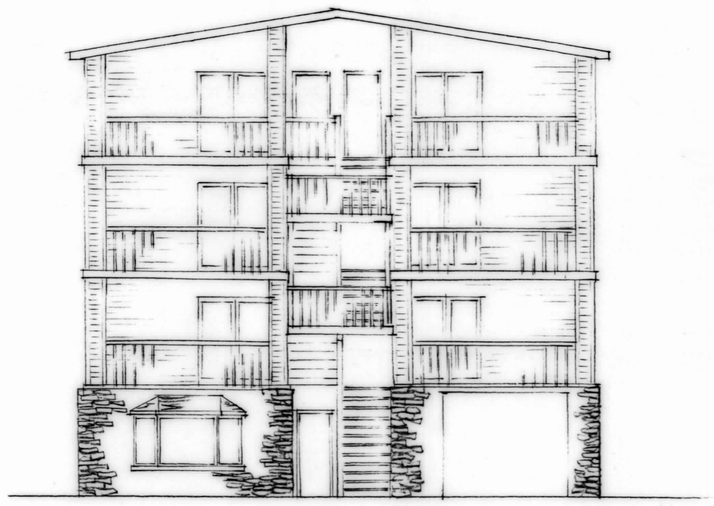

NORTH ELEVATION

NOTE:
ELEVATIONS ARE BASED ON NGVD
ATLANTIC OCEAN, DATUM 1929

LOEWER & ASSOCIATES
ENGINEERS, SURVEYORS AND REAL ESTATE
301-641-4040
R.F.D. 4 BOX 169 BERLIN, MARYLAND 21811

TIARA-BY-THE-SEA CONDOMINIUM

LOT 25, BLOCK 42, 75th STREET, OCEAN BAY CITY
10th ELECTION DISTRICT, WORCESTER COUNTY, MARYLAND

DATE: 7.22.91
SCALE: 1/8"=1'-0"
DRAWN: JAA
REVISED: (ELEV.) 9/4/92

5 of 5

FILED
Nov 4 10 14 AM '92
RICHARD H. GUTTEN
CLK. CT. CT.
WOR. CO.

MSA CSU 2157.3525-5

Maryland State Archives