134/57

SURVEY LANDS FOR SHOWELL GROWERS INC.

FIFTH ELECTION DISTRICT, WORCESTER COUNTY, MARYLAND

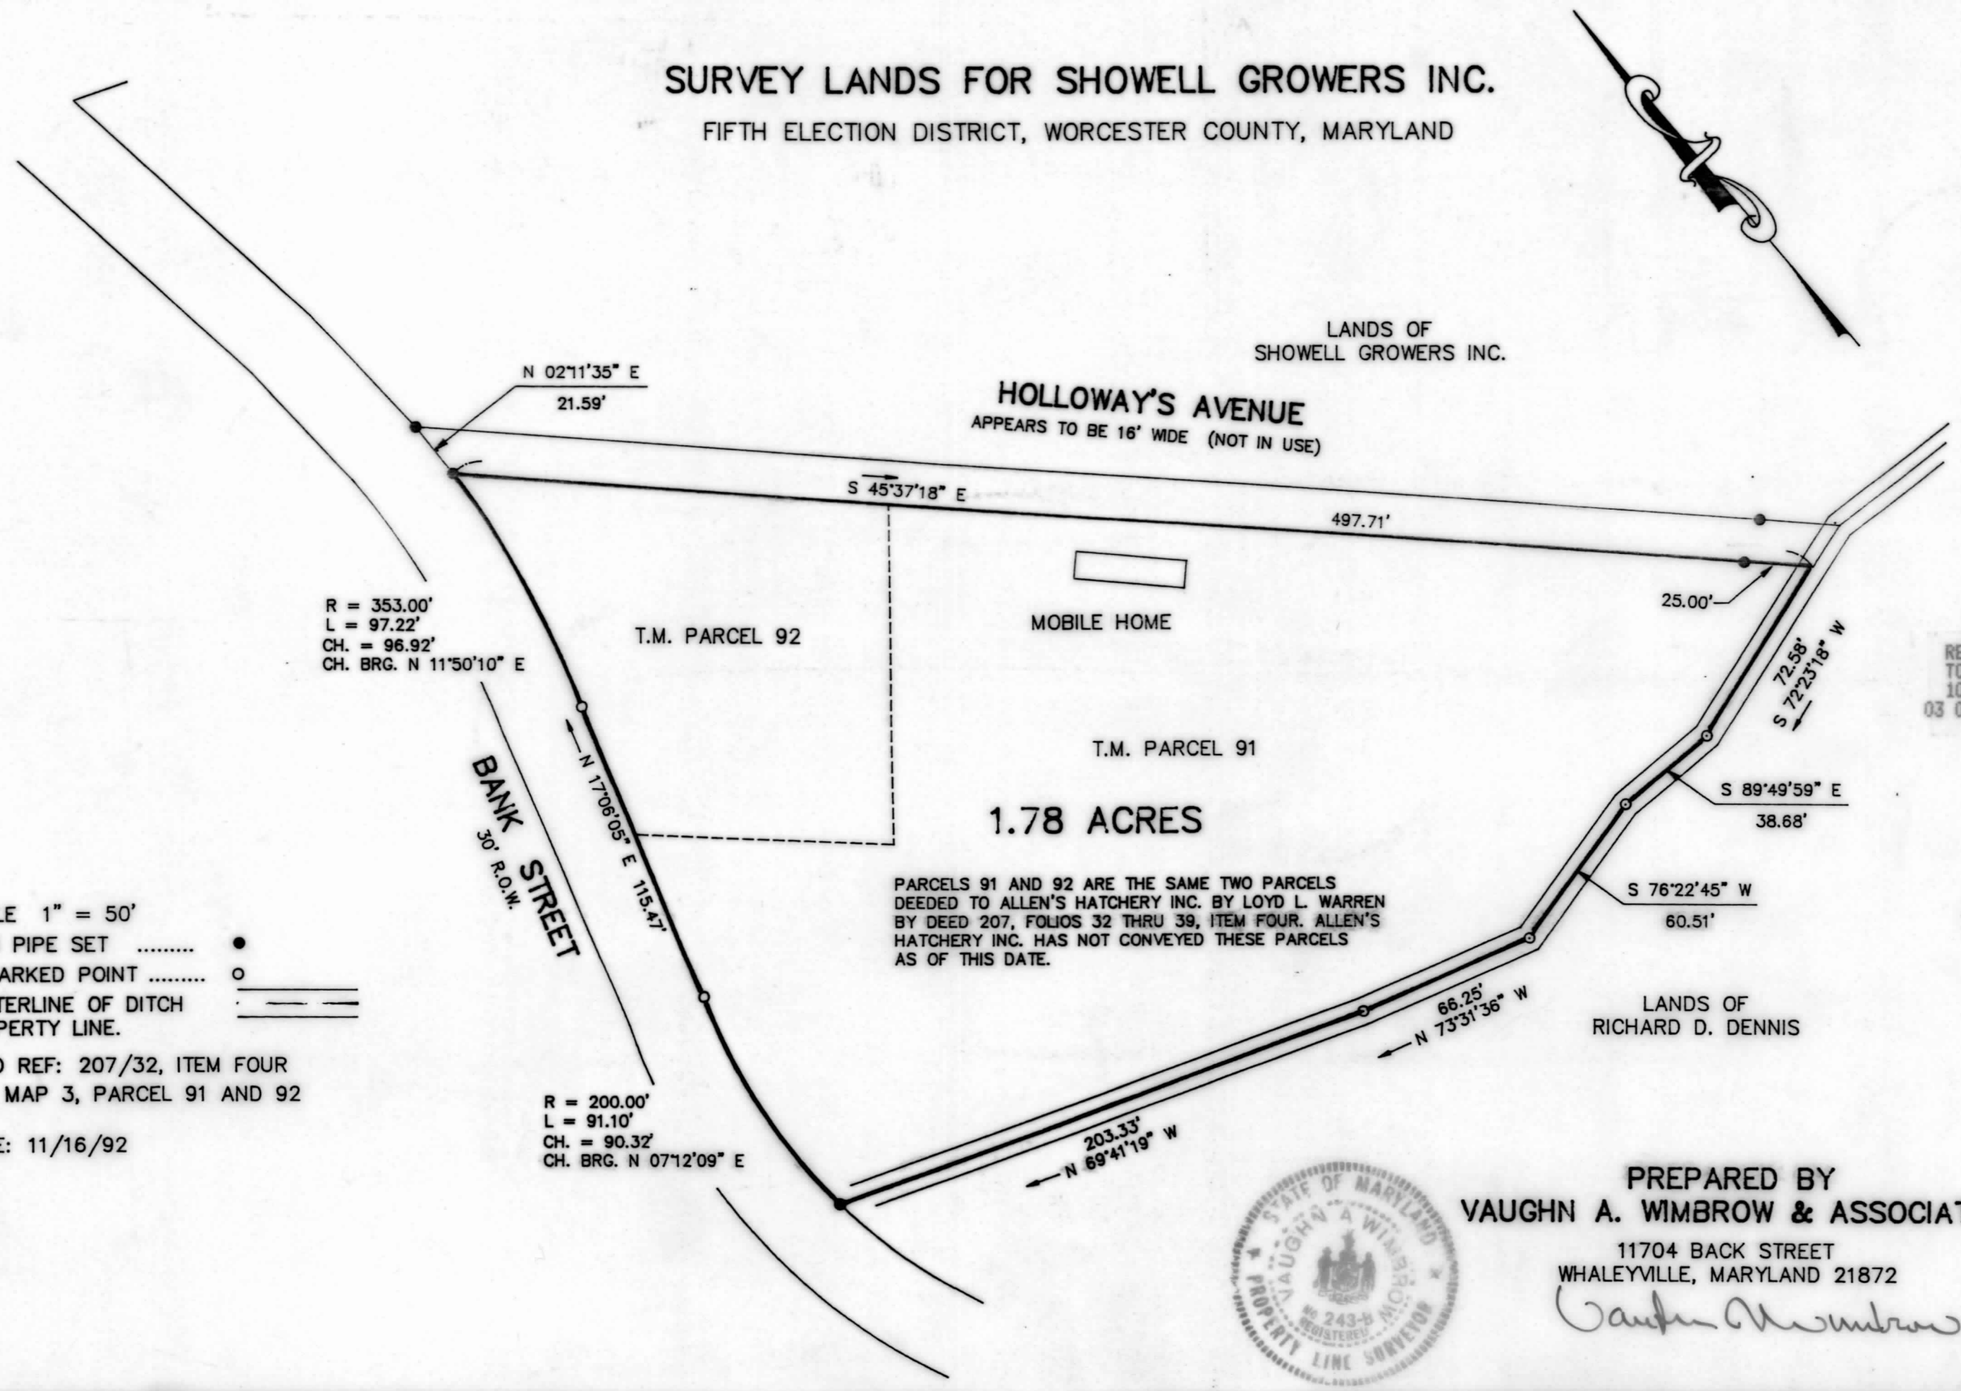

PARCELS 91 AND 92 ARE THE SAME TWO PARCELS DEEDED TO ALLEN'S HATCHERY INC. BY LOYD L. WARREN BY DEED 207, FOLIOS 32 THRU 39, ITEM FOUR. ALLEN'S HATCHERY INC. HAS NOT CONVEYED THESE PARCELS AS OF THIS DATE.

SCALE 1" = 50'

IRON PIPE SET ..... ●

UNMARKED POINT ..... ○

CENTERLINE OF DITCH

PROPERTY LINE.

DEED REF: 207/32, ITEM FOUR

TAX MAP 3, PARCEL 91 AND 92

DATE: 11/16/92

PREPARED BY

VAUGHN A. WIMBROW & ASSOCIATES

11704 BACK STREET

WHALEYVILLE, MARYLAND 21872

Vaughn A. Wimbrow

FILED

DEC 9 1 01 PM '92

RICHARD H. OUTTEN

CLK. CT. CT.

WOR. CO.

REC FEE 3.00

TOTL 3.00

1023CKEK 3.00

03 01992 12-09 P1:39

W 5

MSA CSU 2157-3539

Maryland State Archives