134/62 V.

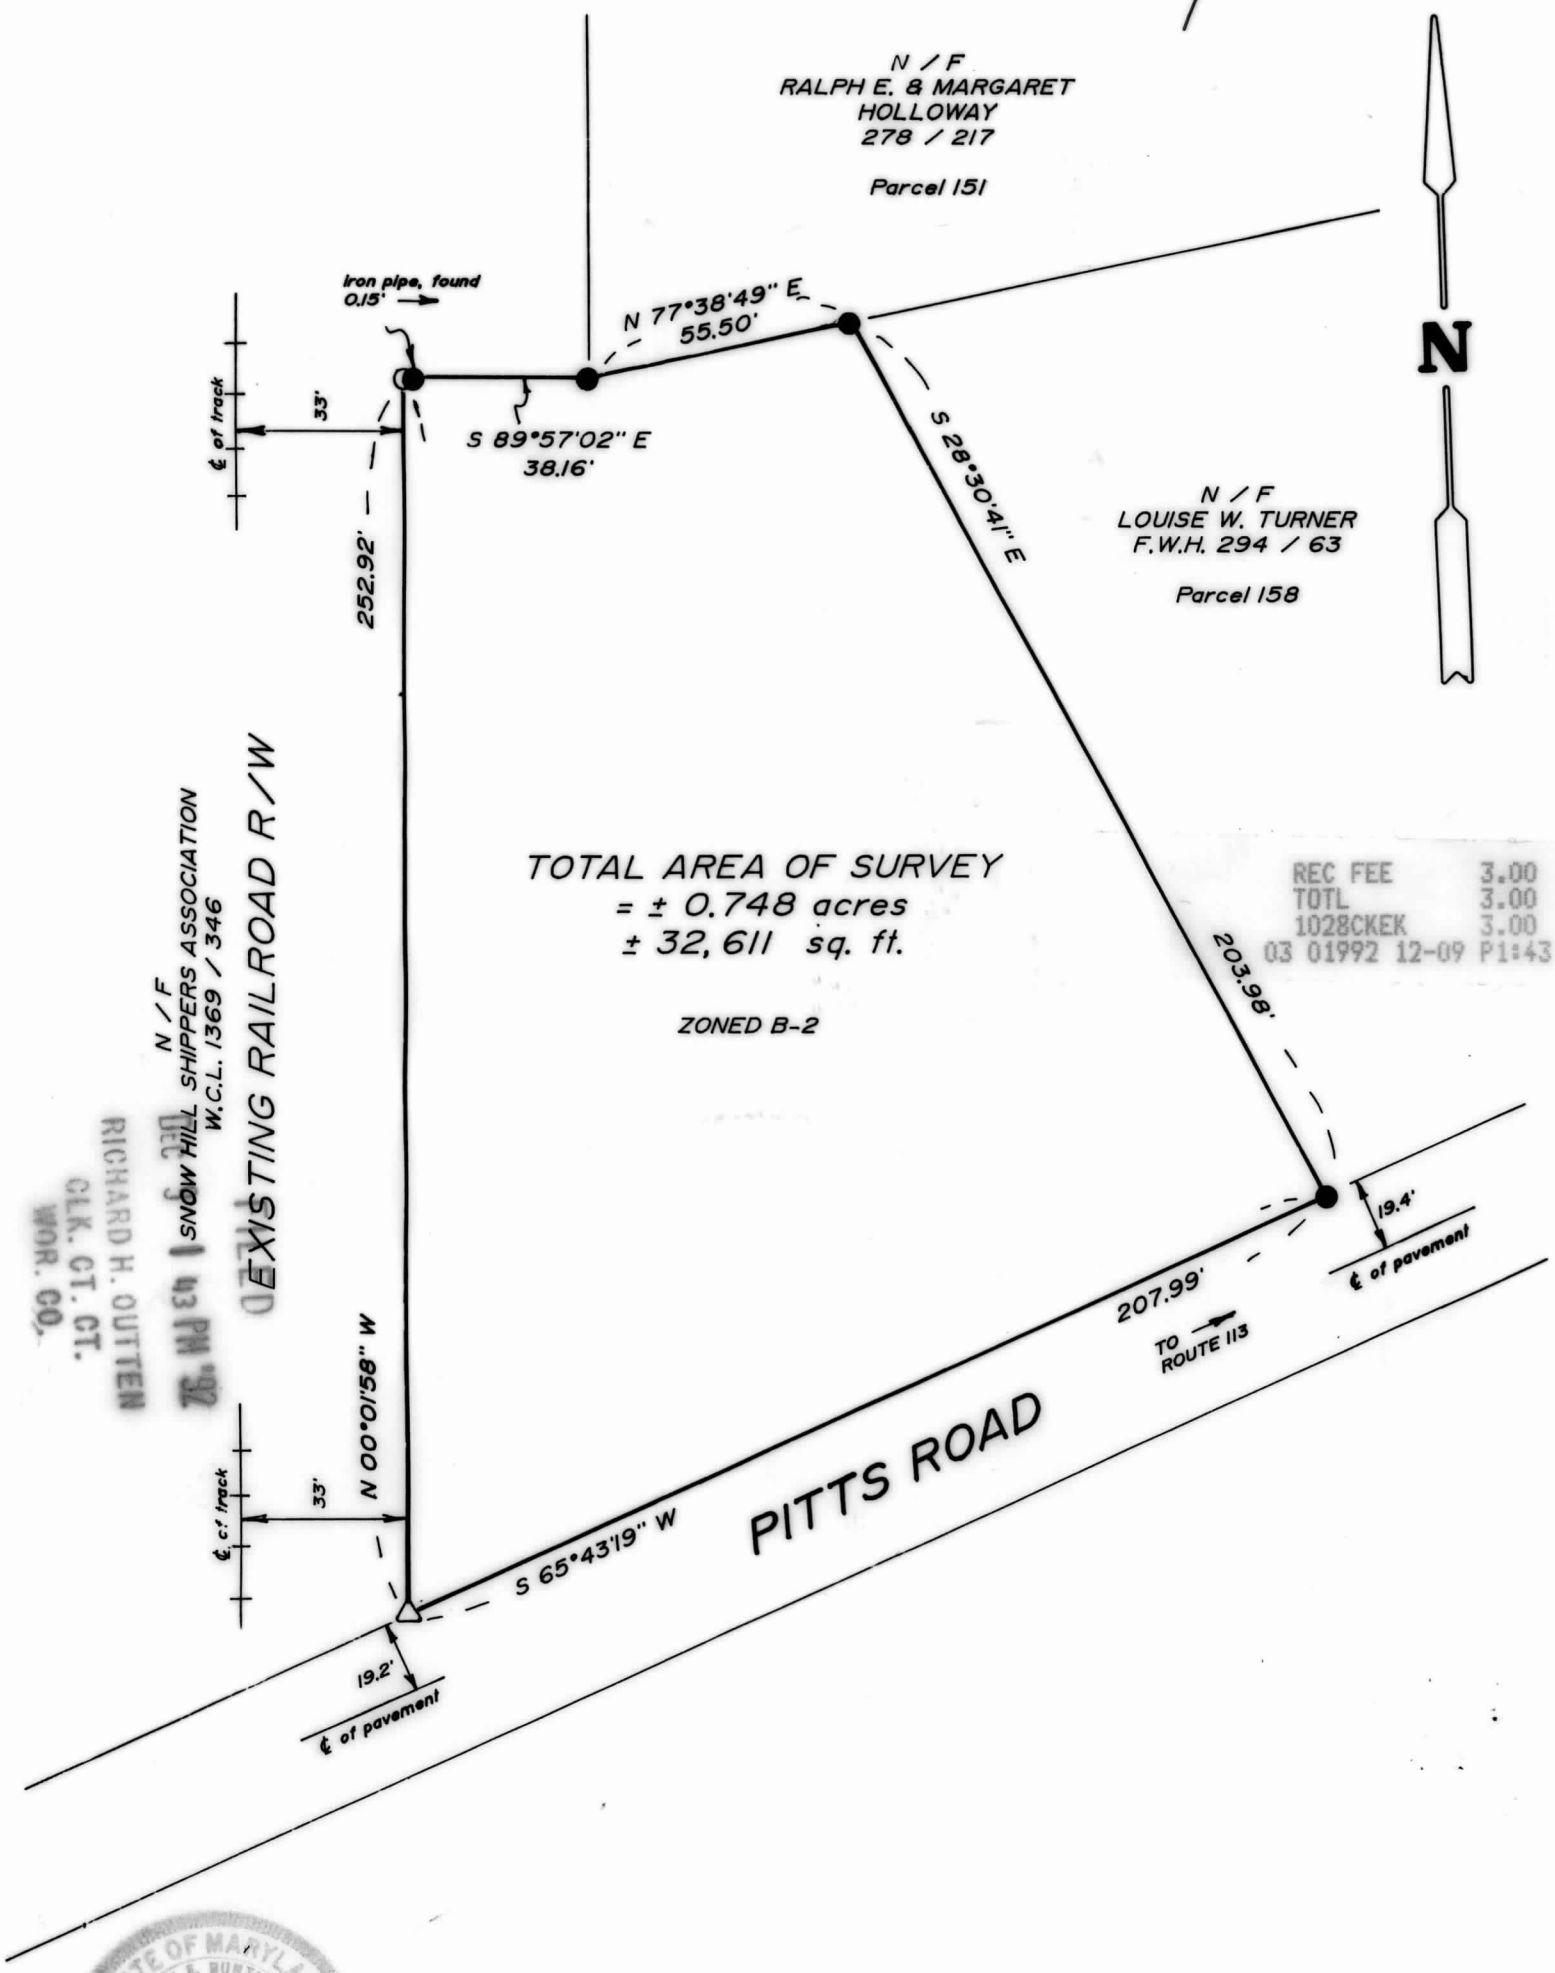

REC FEE 3.00
TOTL 3.00
1028CKEK 3.00
03 01992 12-09 P1:43

RECORDED
DEC 9 1 43 PM '92
RICHARD H. OUTTEN
CLK. CT. CT.
WOR. CO.

STATE OF MARYLAND
LAYTON E. BUNTING JR.
No. 842
REGISTERED
PROPERTY LINE SURVEYOR

L. E. Bunting Jr.

LEGEND

● DENOTES IRON PIPE, FOUND

△ DENOTES IRON PIPE OR SPIKE, TO BE SET

DEED REFERENCE

F.W.H. 331 / 254

PLAT REFERENCE

" Sketch of Ralph E. Holloway's
Charles J. McCabe Land "

by W. D. Pitts
12 / 3 / 71

L. E. Bunting Surveys, Inc.

MARYLAND & VIRGINIA
LAND SURVEYING

24 BROAD STREET
BERLIN, MARYLAND 21811
410-641-3313

PLAT OF SURVEY

SHOWING LANDS OF

SHOWELL FARMS, INC.

PARCEL 159, TAX MAP 15
THIRD ELECTION DISTRICT
WORCESTER COUNTY, MARYLAND

SCALE 1" = 40' DATE 8 / 26 / 92
JOB NO. 4689 / 92

MSA CSU 2157-3551

Maryland State Archives