R 240 135/29

RHD-135/29 ✓

NORTH (SIDE) ELEVATION

Scale : 1/8" = 1'-0"

NOTE : Elevations refer to Mean Low Water.

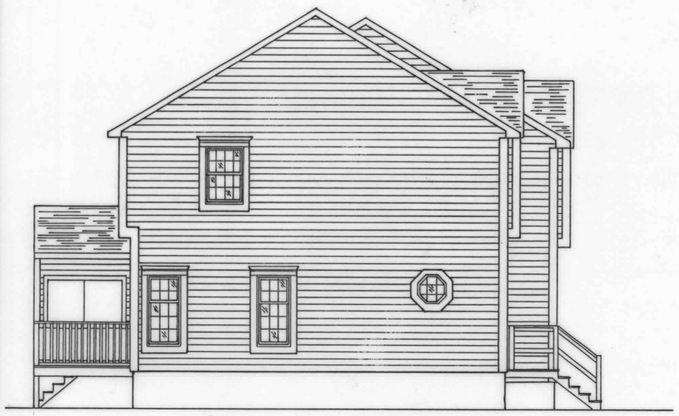

SOUTH (SIDE) ELEVATION

Scale : 1/8" = 1'-0"

EAST (FRONT) ELEVATION

Scale : 1/8" = 1'-0"

FILED

MAR 3 12 05 PM '93

RICHARD H. DUTTEN

CLK. CT. CT.

WORC. CO.

MSA CSU 2157-3612-5

SOULE & ASSOCIATES

ENGINEERING / SURVEYING / PLANNING

122 ARLINGTON ROAD

ARLINGTON BUSINESS CENTER

SALISBURY, MARYLAND 21801

(410) 742-7797

REVISIONS	
Date	Issued for

TOWNES OF NANTUCKET CONDOMINIUM,
PARCEL B, TOWNES OF NANTUCKET,
TENTH ELECTION DISTRICT,
WORCESTER COUNTY, MARYLAND

STATE OF MARYLAND — PROPERTY LINE SURVEYOR

Surveyed By	Drawn By
F.D. Jones	M.P. Bruce
Date	Job No.
Feb. 1993	93-029

Sheet No. 5 of 9

Maryland State Archives