R.H.O. 135/38

R.H.O. 135/38

FILED
MAR 17 11 28 AM '93
RICHARD H. OUTTEN
CLK. CT. CT.
WOR. CO.

PROPERTY SURVEY

LANDS OF JOHN W. & FRANCES I. ADKINS
2nd. ELECTION DISTRICT, TAX MAP 200, PARCEL 796
TOWN OF SNOW HILL, WORCESTER COUNTY, MD.

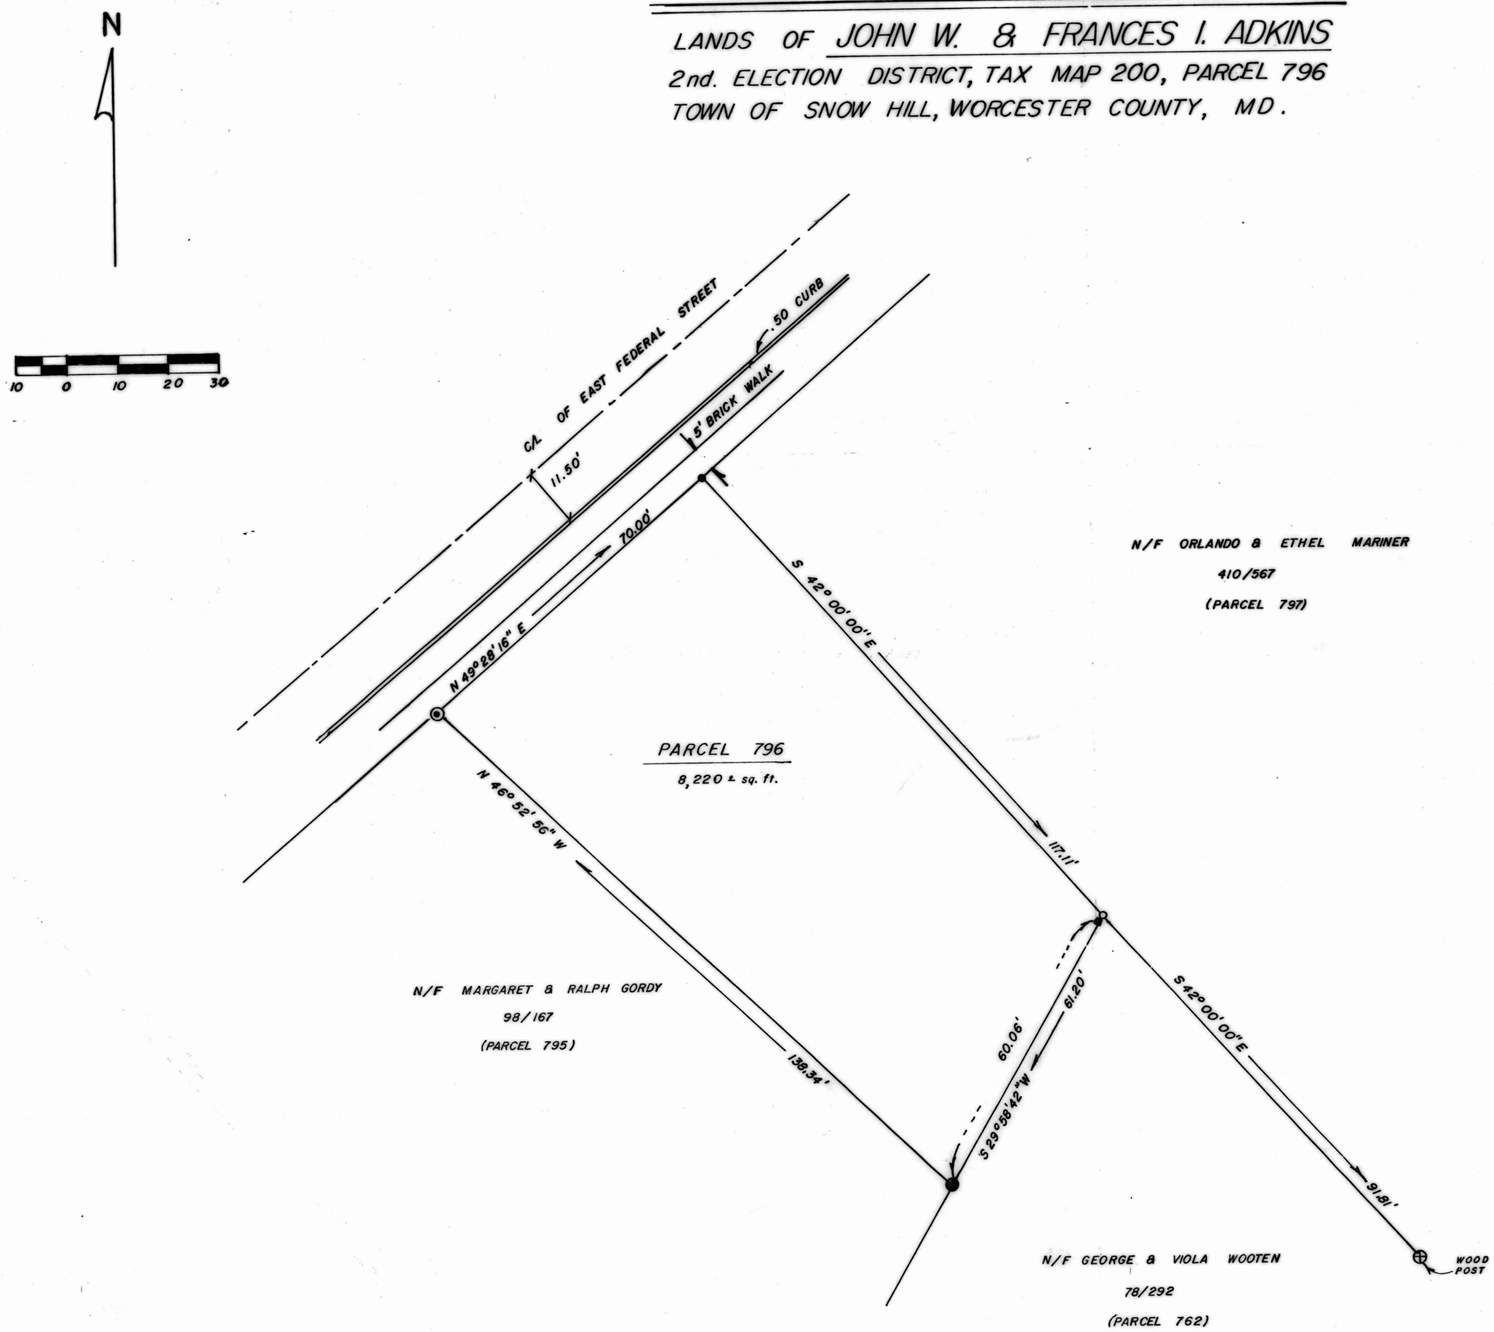

GENERAL NOTES

1. CURRENT OWNER:
   JOHN W. & FRANCES I. ADKINS
   210 EAST FEDERAL STREET
   SNOW HILL, MD. 21863
2. ZONED: R-2
   CURRENT SETBACKS:
   FRONT = 25'
   REAR = 30'
   SIDES = MIN. OF, TOTAL OF 20'
3. DEED REFERENCE: 703/337
4. PROPERTY ALSO KNOWN AS:
   210 EAST FEDERAL STREET
   SNOW HILL, MD. 21863

STATE OF MARYLAND
FRANK G. LYNCH, JR.
GLENWOOD, MD.
10782
REGISTERED
PROFESSIONAL LAND SURVEYOR

LEGEND

- FOUND IRON PIPE
- FOUND IRON AXLE
- FOUND IRON BAR
- FOUND CONCRETE MONUMENT
- IRON ROD INTENDED TO BE SET

Frank G. Lynch, Jr. & Associates, Inc.
SURVEYING - LAND PLANNING
10535 RACETRACK ROAD
BERLIN, MARYLAND 21811
PHONE (301) 641-5773 641-5353
FAX (301) 208-0227

SCALE: 1" = 20'	DATE: 3·12·93
DRAWN BY: P. MASSEY	FILE NO.: 4729/93

MSA CSU 2157-3617

Maryland State Archives