R. H. O. 135/9

RHO 135/9

FILED
JAN 12 3 33 PM '93
RICHARD H. OUTTEN
CLK. CT. CT.
WOR. CO.

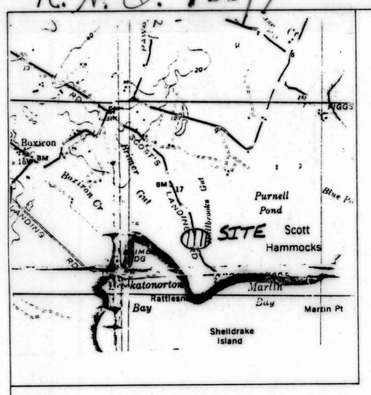

VICINITY MAP

P.B. 52/57

NOTES:

1) NO ABSTRACT TITLE WAS PROVIDED PRIOR TO THIS SURVEY.
2) ALL UTILITIES ARE UNDERGROUND OR AS SHOWN ON THIS SURVEY.

LEGEND

CM-CEMENT MONUMENT W/CAP SET
IP-3/4" IRON PIPE W/CAP SET
PC-PROPERTY CORNER
CMF-CEMENT MONUMENT FOUND
IPF-IRON PIPE FOUND
IRF-IRON ROD FOUND
IRC-IRON ROD W/CAP SET

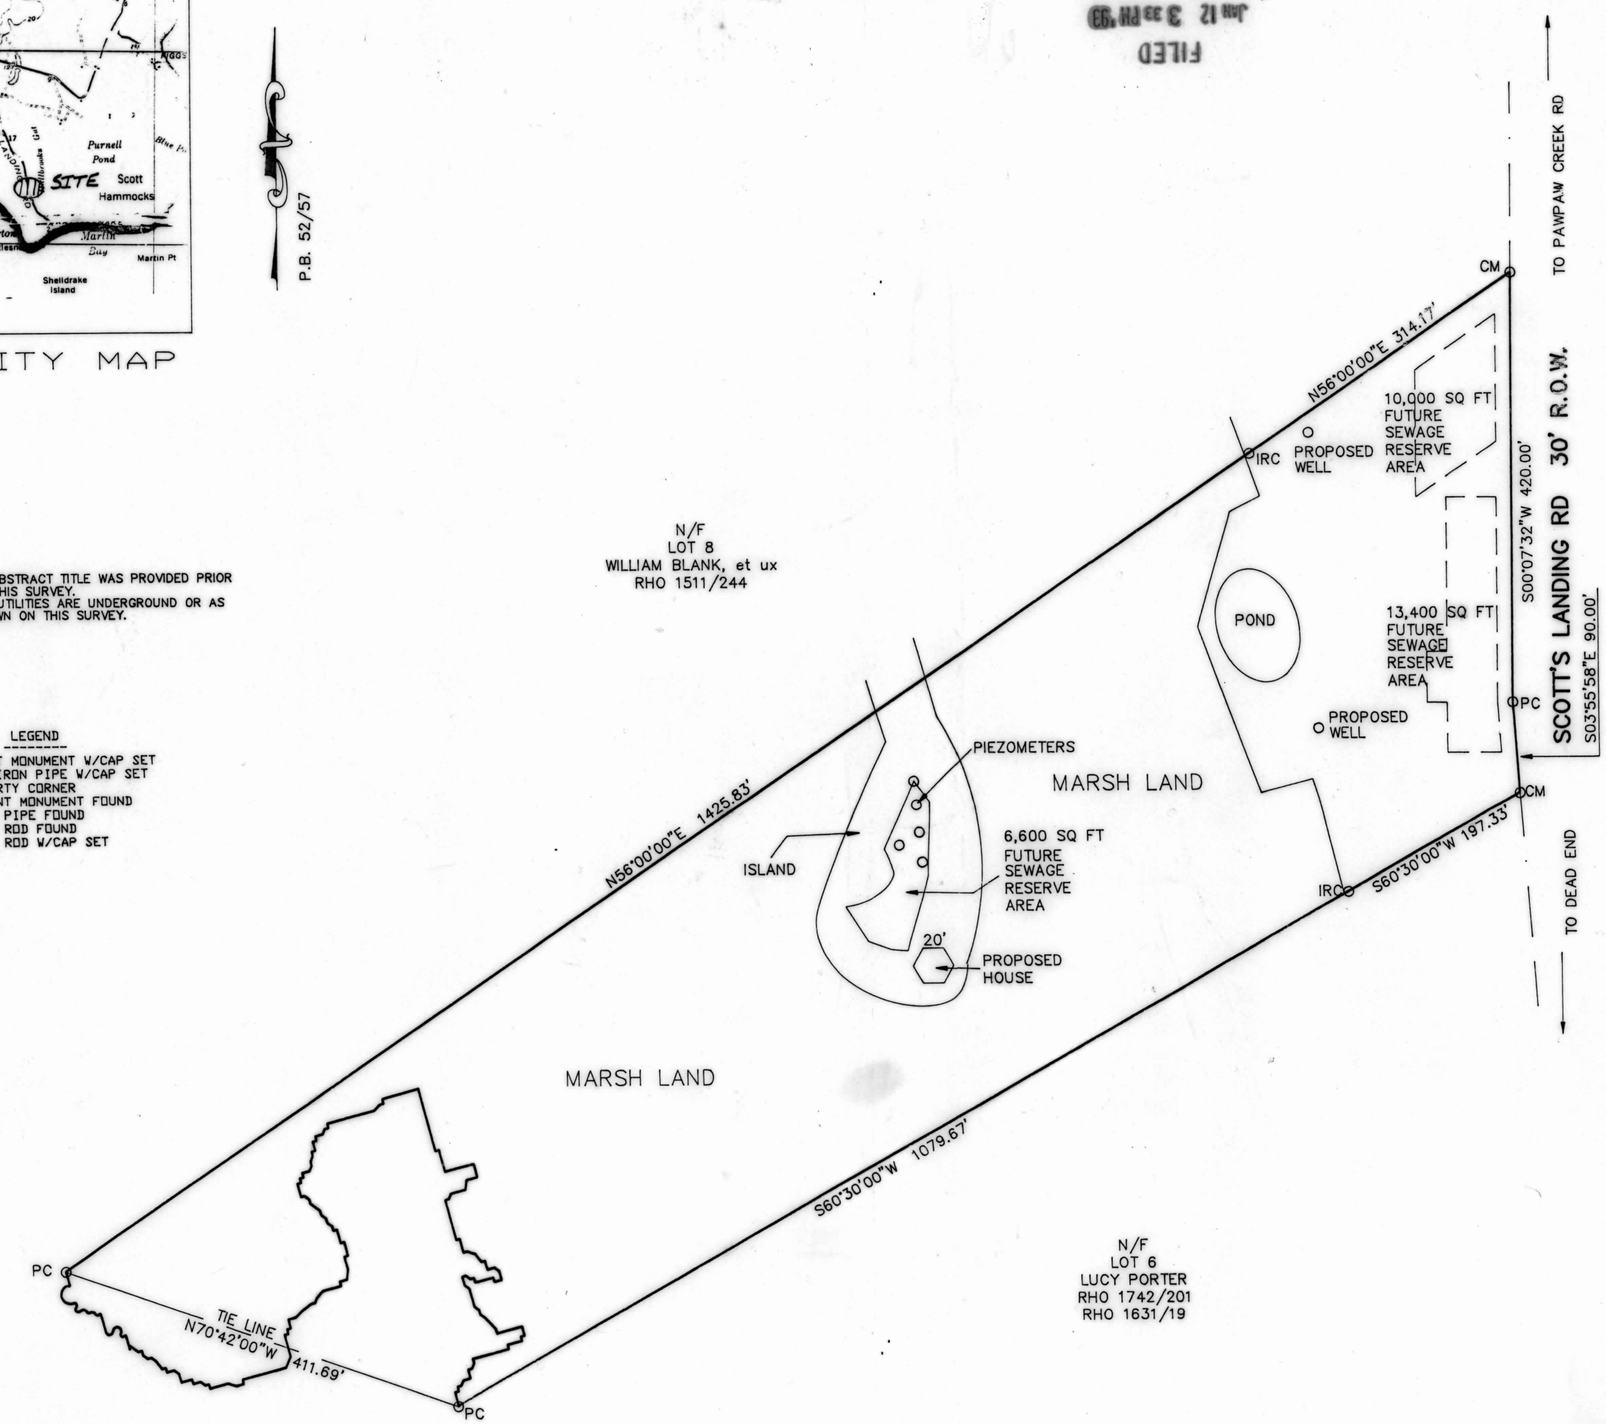

AREA CHART

UPLANDS: 2.77Ac.
MARSHLANDS: 9.45Ac.
TOTAL AREA: 12.22Ac.

SURVEYOR'S CERTIFICATE

I, GEORGE E. YOUNG, III, A REGISTERED LAND SURVEYOR OF THE STATE OF MARYLAND, DO CERTIFY THE LAND SHOWN HEREON HAS BEEN LAID OUT AND PLAT THEREOF PREPARED IN ACCORDANCE WITH THE PROVISIONS OF REAL PROPERTY ARTICLE 3-108 OF THE ANNOTATED CODE OF MARYLAND.

11/27/92
George E. Young, III — DATE
Professional Land Surveyor No. 10854

GEORGE E. YOUNG, III, P.C.
ENGINEERS & SURVEYORS
1504 MARKET STREET
POCOMOKE MARYLAND 21851
PHONE: (410)-957-2149
(410)-632-2434
FAX: (410)-957-2928

STATE OF MARYLAND
GEORGE EDWIN YOUNG, III
No. 10854
PROFESSIONAL ENGINEER

REC FEE 3.00
TOTL 3.00
3704CKEK 3.00
04 01993 1-12 P3:34

SURVEY
OF THE LANDS OF
RICHARD H. & DIANE C. BRADFORD
SCOTTS LANDING SUBDIVISION
TAX MAP 80 BLOCKS 11 & 12 PARCEL 54 LOT 7
WORCESTER COUNTY, MARYLAND

PROJECT:

SCALE:	1" = 100'
DRAWN BY:	JMP
DATE DRAWN:	10/16/92
COMPUTED BY:	JMP
CHECKED BY:	GEY
CADD DWG. NAME:	92151A

REVISIONS:

PROJECT NUMBER
92151

SHEET 1 OF 1

MSA CSU 2157-3663

Maryland State Archives