RH0 136/2V

FILED

Jun 15 2 21 PM '93

RICHARD H. OUTTEN-
CLK. CT. CT.
WOR. CO.

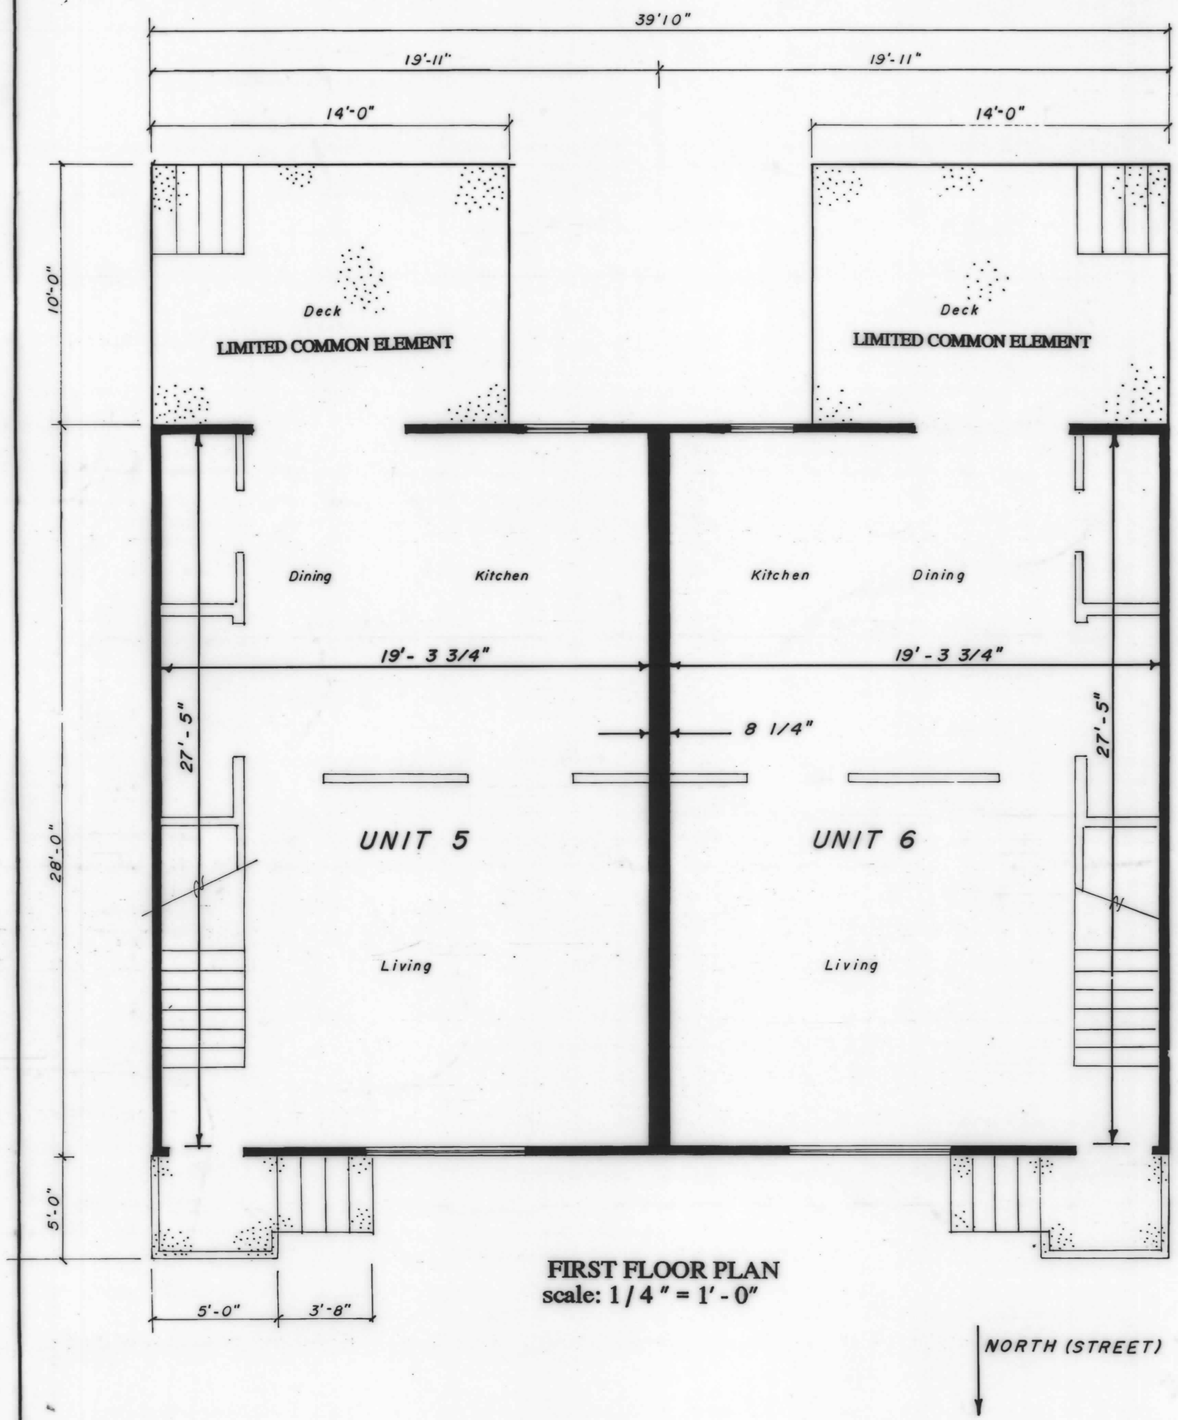

FIRST FLOOR PLAN
scale: 1 / 4 " = 1' - 0"

LIMITED COMMON ELEMENT

GENERAL COMMON ELEMENT
DELINEATING UNIT PERIMETER

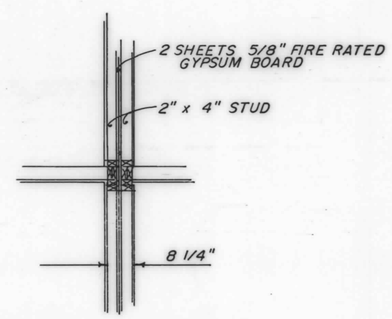

PARTY WALL DETAIL
scale: 3 / 8 " = 1' - 0"

RECORD PLAT
CAPTAIN JAMES TOWNHOUSES

GILLISS & ASSOCIATES, INC.
P.O. Box 40 Showell, MD 21862
(410) 641-2829 fax 641-9441
1-800-294-5656 (in Maryland)

Revision

Drawn	
Date	6/9/92
Scale	Noted

SHEET

2 of 3

MSA C.SU 2157-3671-2

Maryland State Archives