108/17

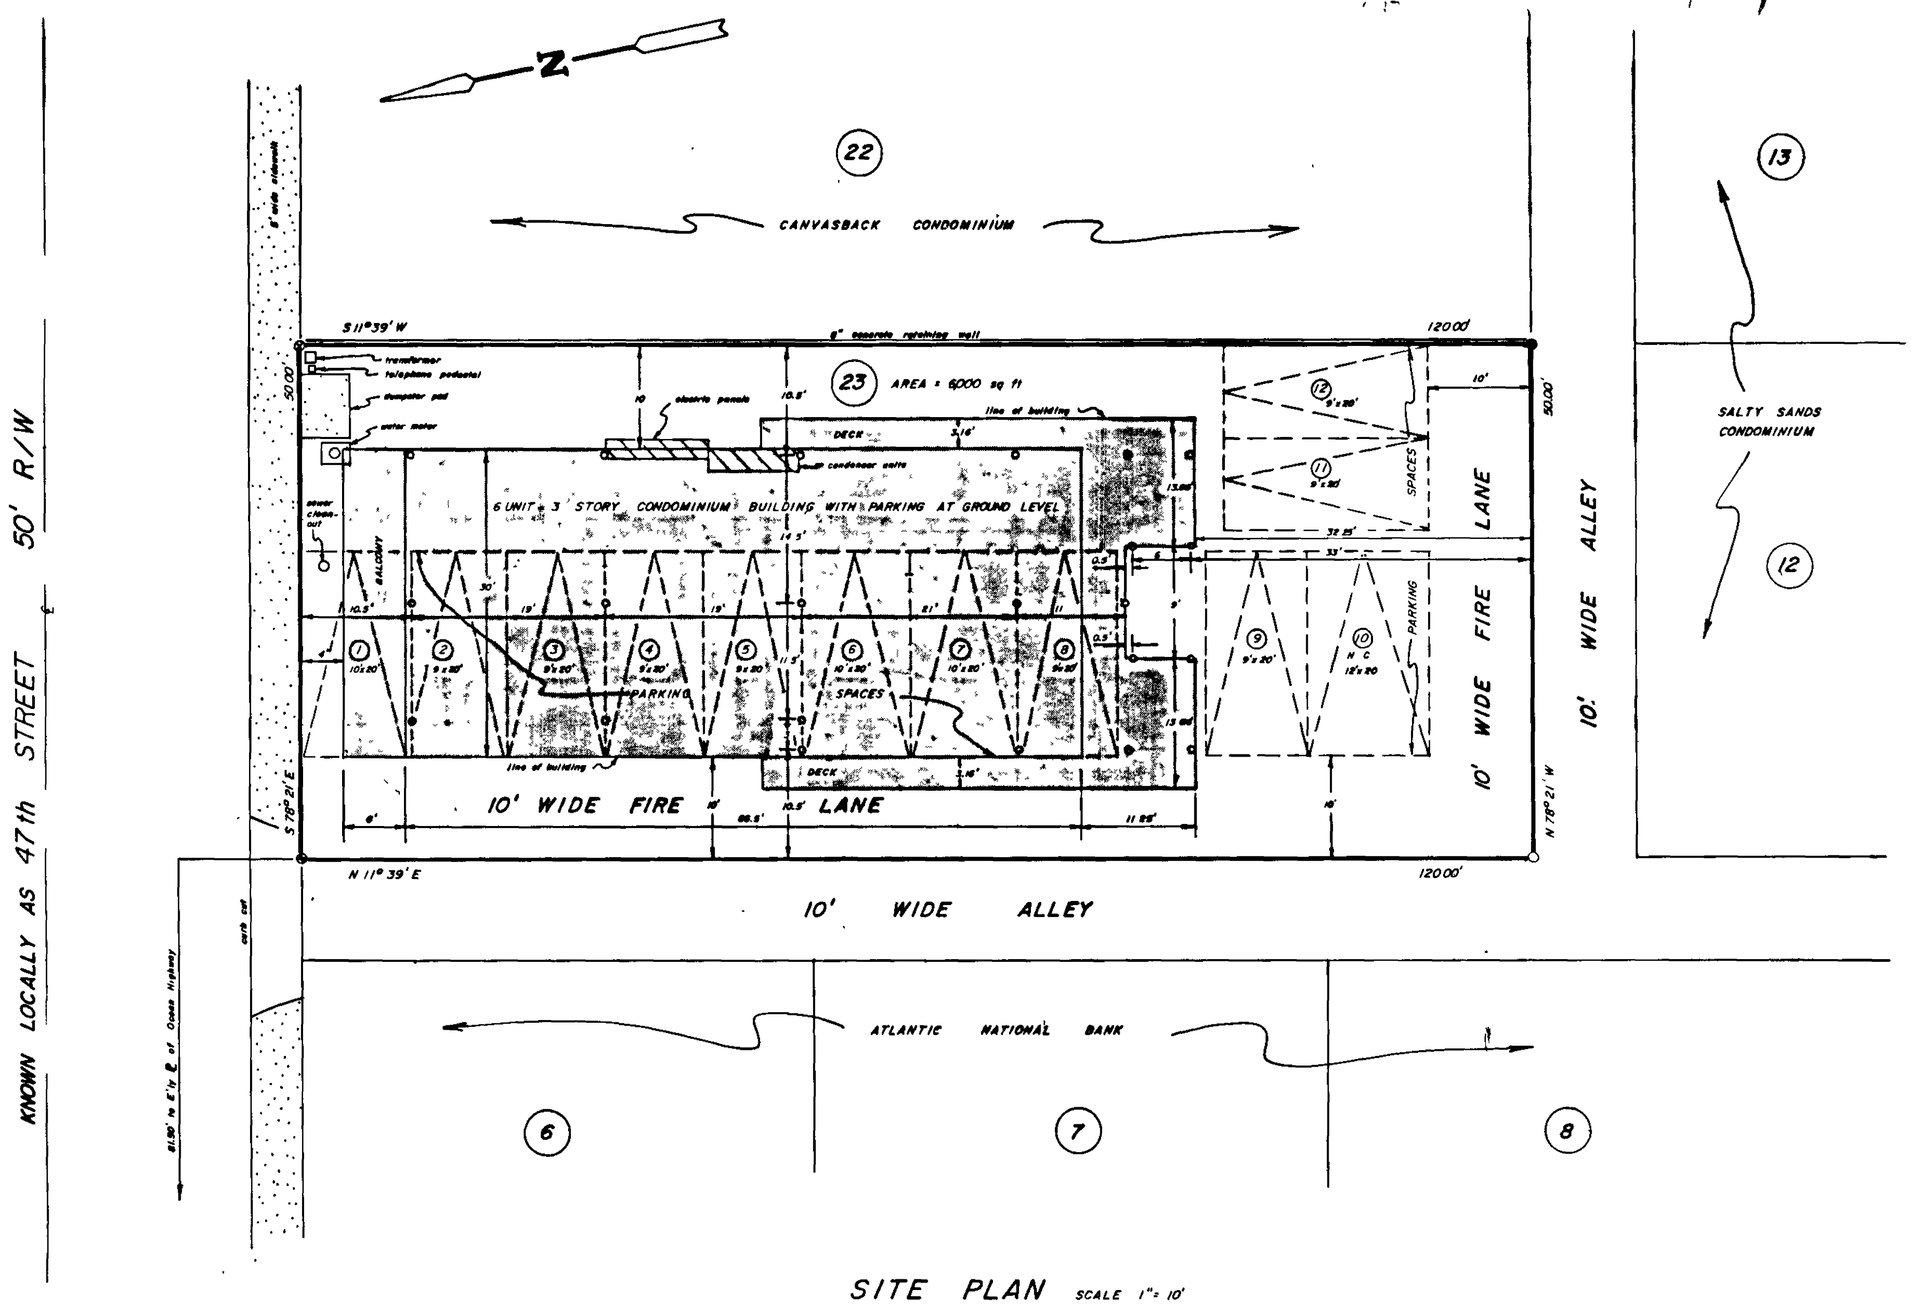

SITE PLAN SCALE 1" = 10'
& PILING LOCATION

LEGEND

- DENOTES SPIKE, FOUND
- DENOTES RE-BAR, FOUND
- DENOTES X-CUT, FOUND
- DENOTES P.K. NAIL, FOUND
- DENOTES PILING

REFERENCE PLAT

The Isle of Wight Land Co
O.D.C. 2/23

L. E. Bunting Surveys, Inc.
MARYLAND & VIRGINIA
LAND SURVEYING
6 MANKLIN COURT
BERLIN, MARYLAND 21811
301-641-7700

PATTIE JO
CONDOMINIUM

LOT 23, BLOCK 14, OCEAN CITY
TENTH ELECTION DISTRICT
WORCESTER COUNTY, MARYLAND

JOB NO 2034/84 DATE. 10/9/86
SHEET 2 of 4