WCL 24/30

FILED
JUL 30 8 32 AM '82
WARNE C. LITTLETON
CLK. CT. CT.
WOR. CO.

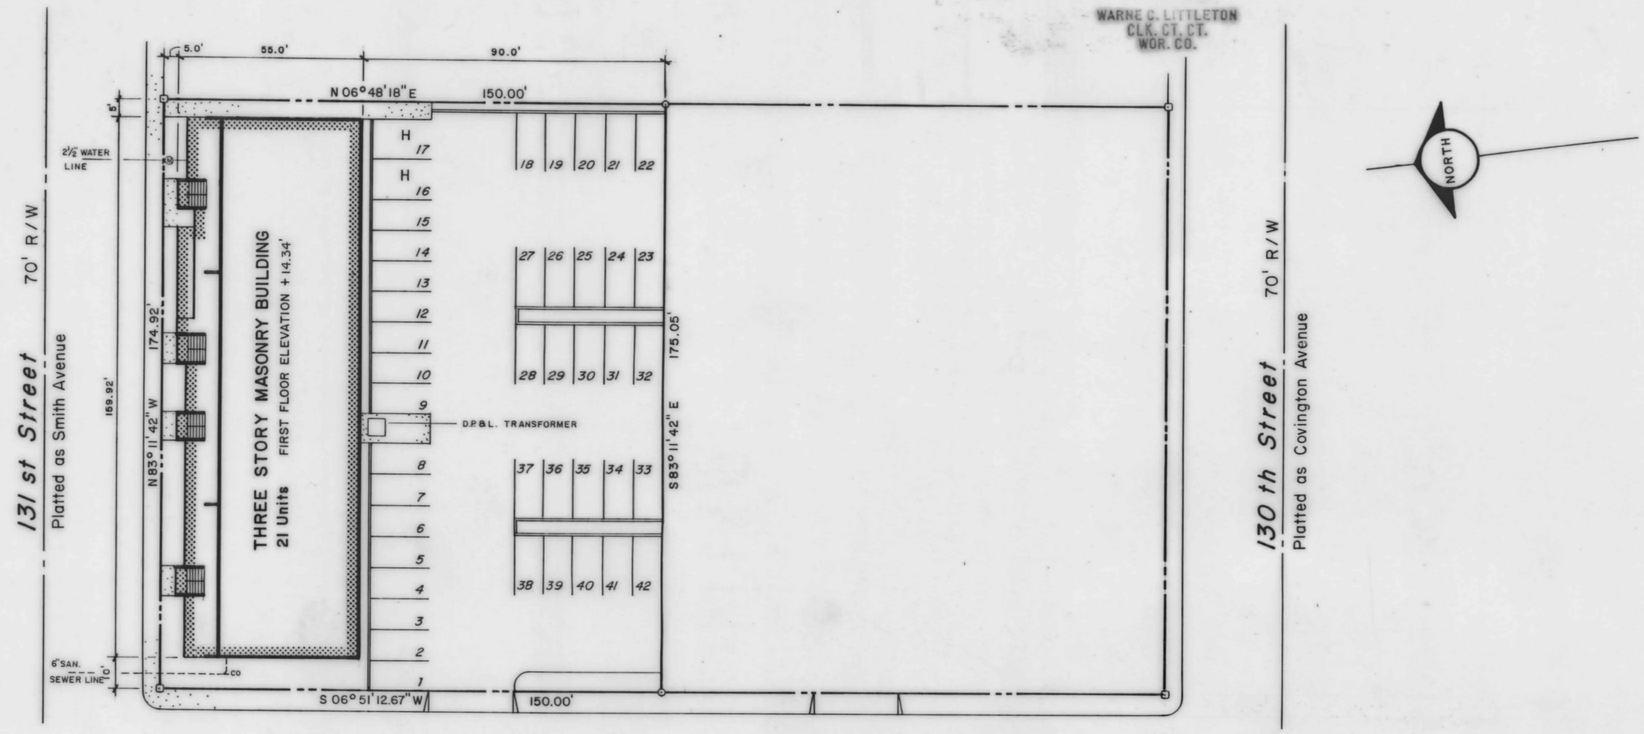

Coastal Highway Md. 528 120' R/W

SITE PLAN

SCALE IN FEET

0 5 10 20 40 60 80 100

SITE NOTES:

Parcel "F"
Block 10
Plat: Re-subdivision of Block 10
Fenwick, Maryland Plat
Recorded among the land records
of Worcester County, Plat Book
F.W.H. No. 65 folio 29
Ocean City
Worcester County
Maryland

STATE OF MARYLAND
JOHN HAROLD PAUL
NO. 10738
REGISTERED
PROFESSIONAL LAND SURVEYOR

17 x 22 CONDOMINIUM FORM No. 7202

SEA WITCH
CONDOMINIUM

Drawings Prepa red in the office of associated designers, inc.
121 SOUTH DRIVE, SNOW HILL, MARYLAND 21863

Dr. by: jgg

Date:

Job No. 81-016

SHEET 2 OF 3

MSA CSU 2157-4309-2

Maryland State Archives