FILED
AUG 16 4 03 PM '82
WARNER C. LITTLETON
CLK. CT. CT.
WOR. CO.

WCL 74/53

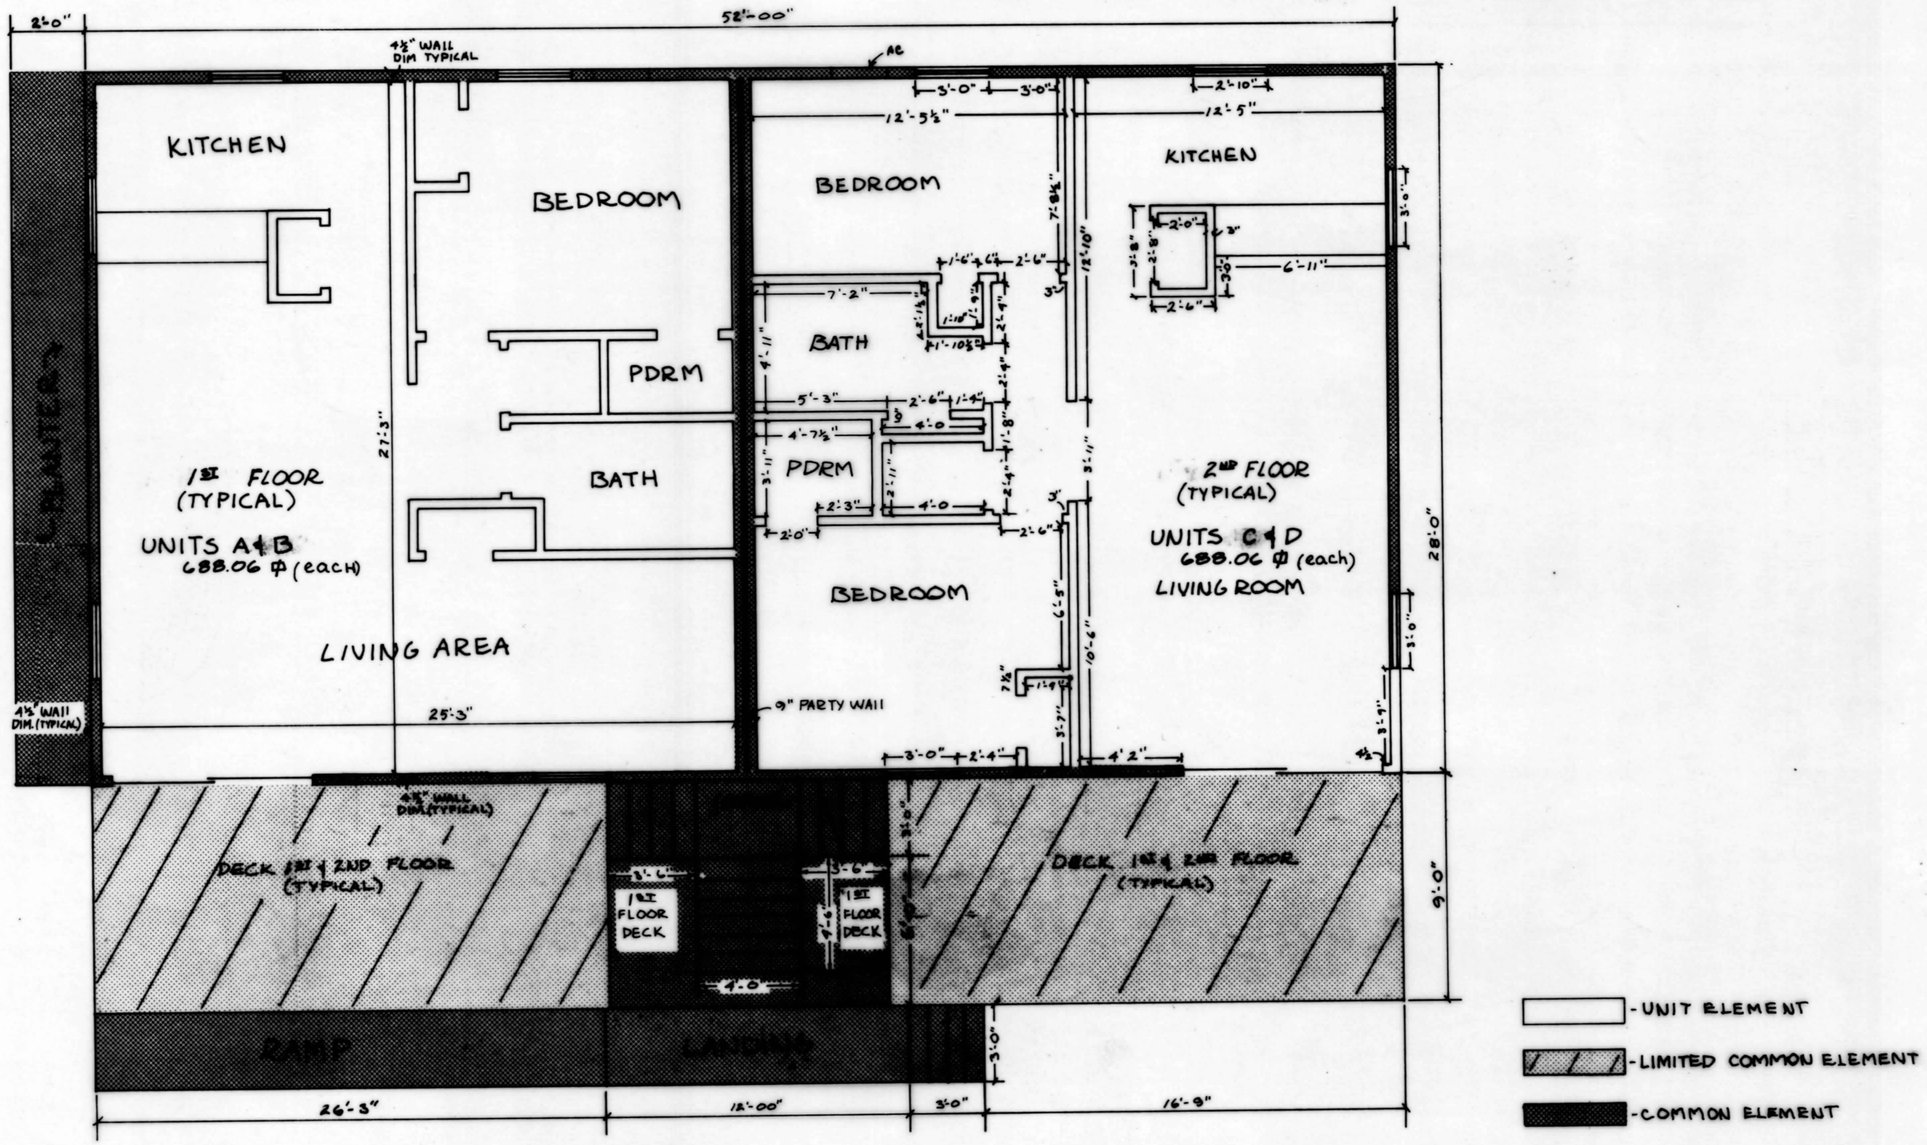

LOEWER & ASSOCIATES
ARCHITECTS, ENGINEERS & SURVEYORS, INC.
301-641-4040
R.F.D. 4 BOX 383A BERLIN, MARYLAND 21811

TOBIN'S QUARTER'S
A CONDOMINIUM

SCALE: 1/4" = 1'
DATE: JUNE 24, 1982
APPROVED BY:
DRAWN BY: Moskowitz
REVISED

LOT 22, BLOCK 110, 74TH STREET, OCEAN BAY CITY
OCEAN CITY, 10TH ELECTION DISTRICT, WORCESTER, CO, MD

FLOOR PLANS #3506

DRAWING NUMBER 3 OF 4

MSA 2187-4313-3

Maryland State Archives